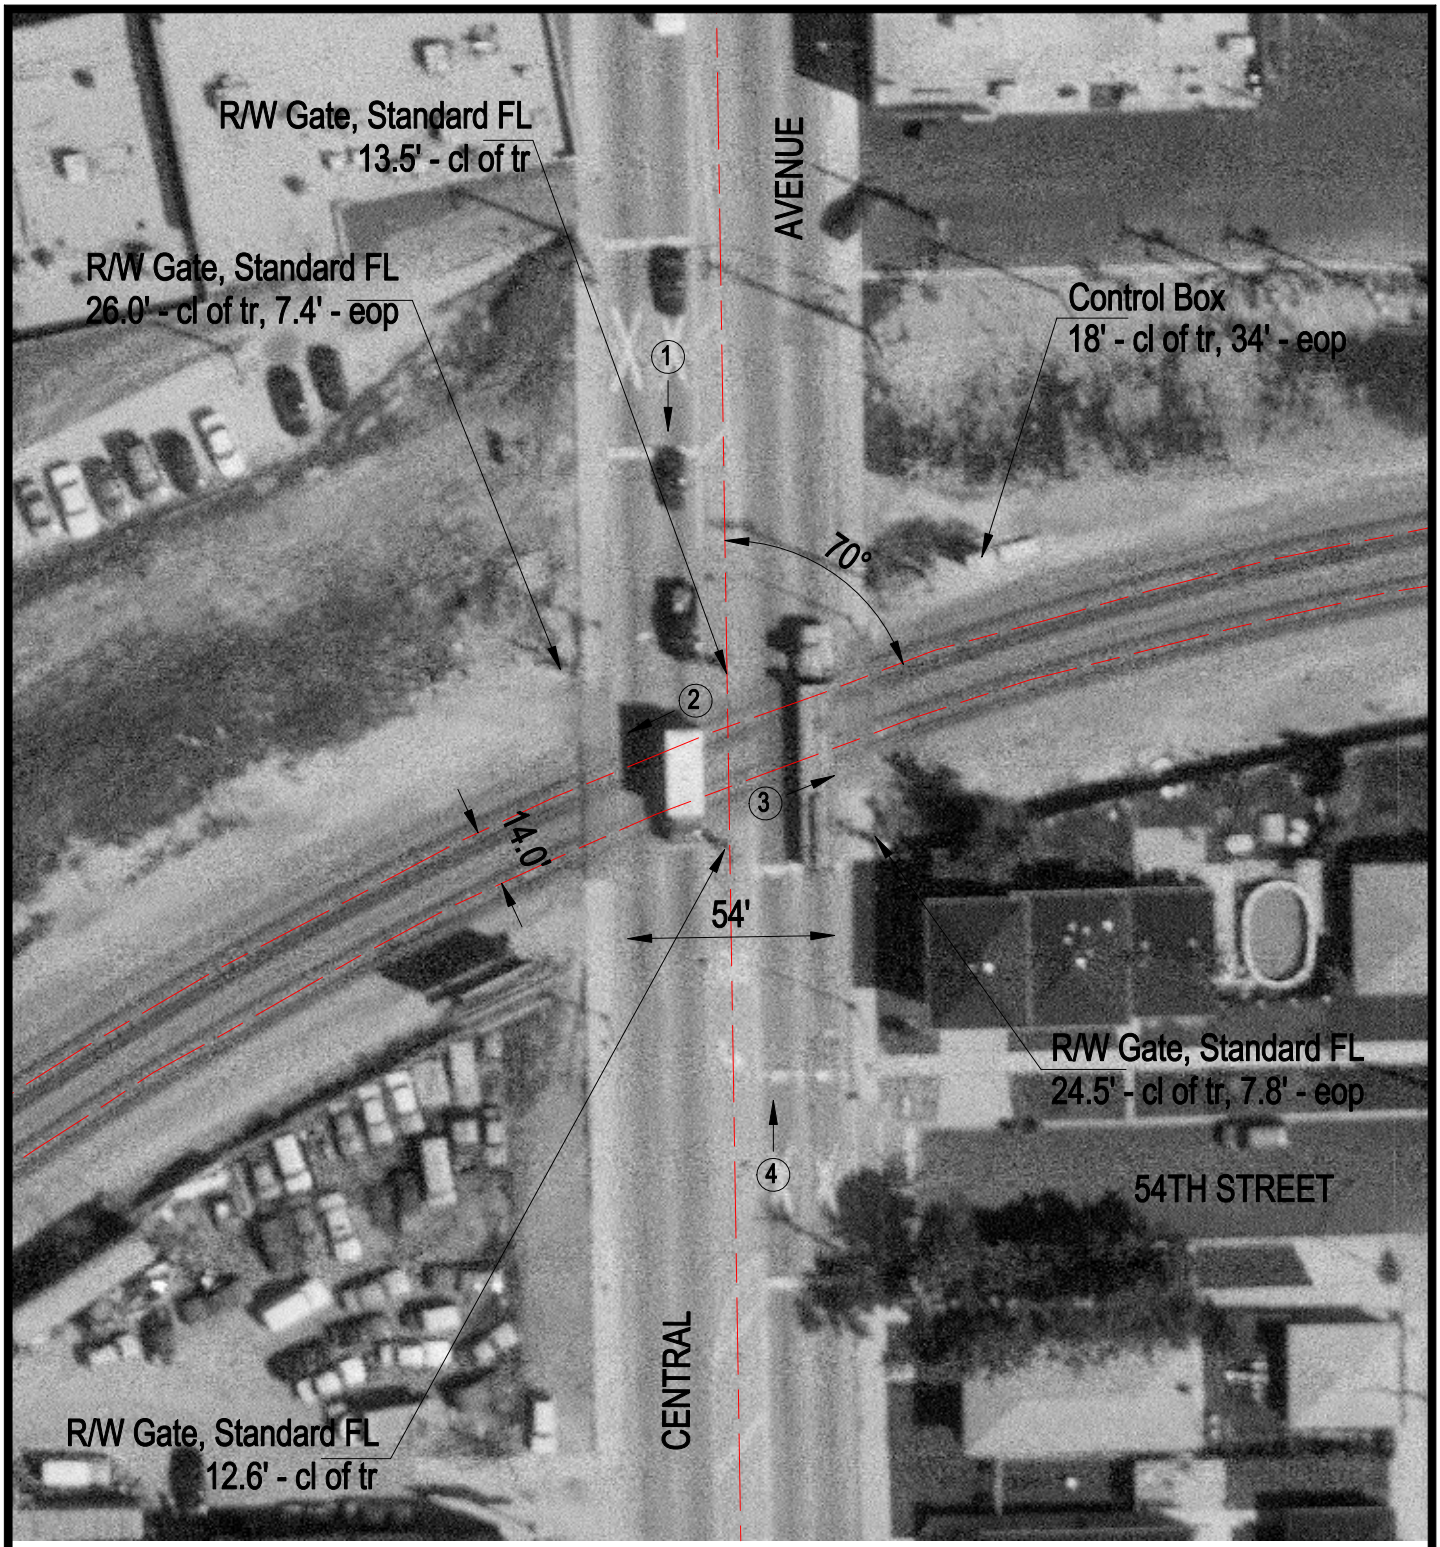

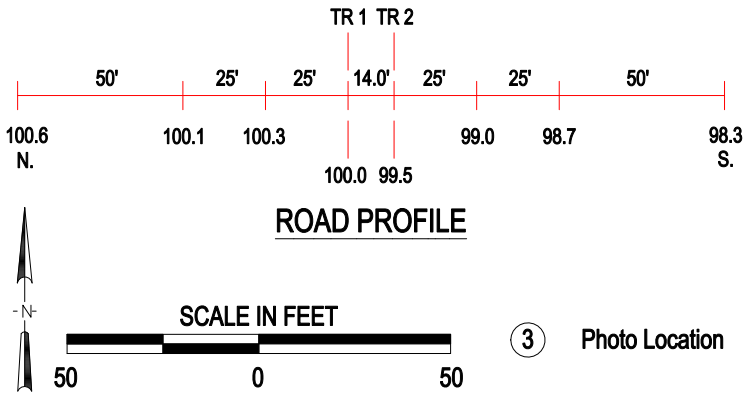

ROAD PROFILE

③ Photo Location

Crossing #:	326918E
Location:	Cook Co., City of Chicago (I)
Lat/Long:	41°47'43" / 87°45'44"
Railroad:	BRC
Street:	Central Avenue
Railroad Milepost:	3.89
Crossing Protection:	Train Activated Devices