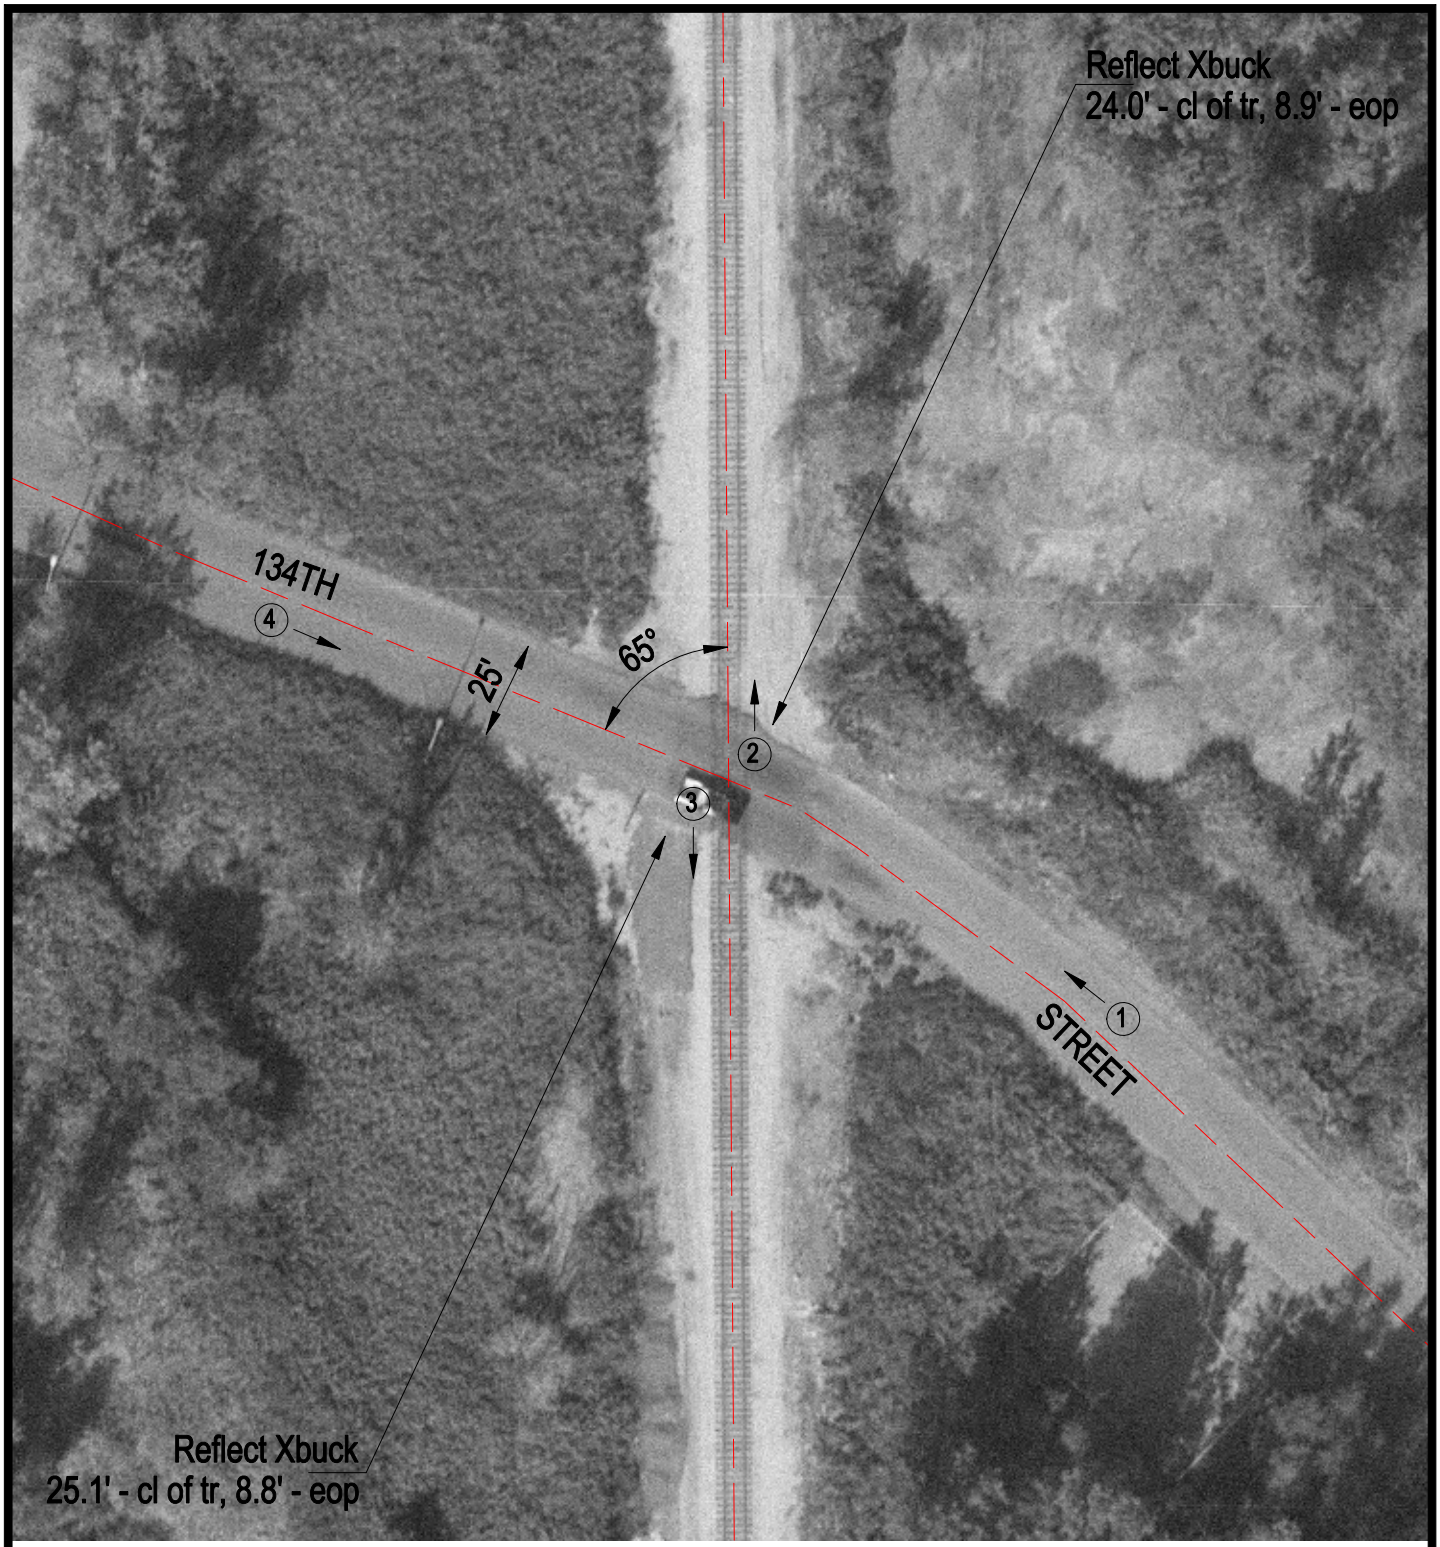

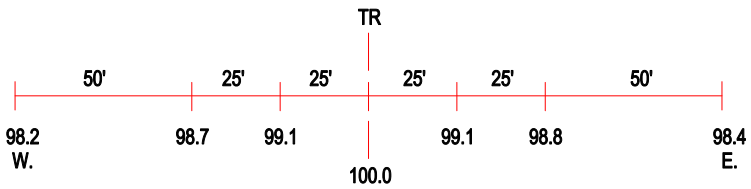

ROAD PROFILE

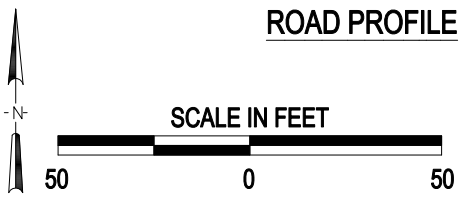

3 Photo Location

Crossing #:	326952L
Location:	Cook Co., City of Chicago (I)
Lat/Long:	41°39'01" / 87°31'31"
Railroad:	IHB
Street:	134TH STREET
Railroad Milepost:	4.63
Crossing Protection:	Signs