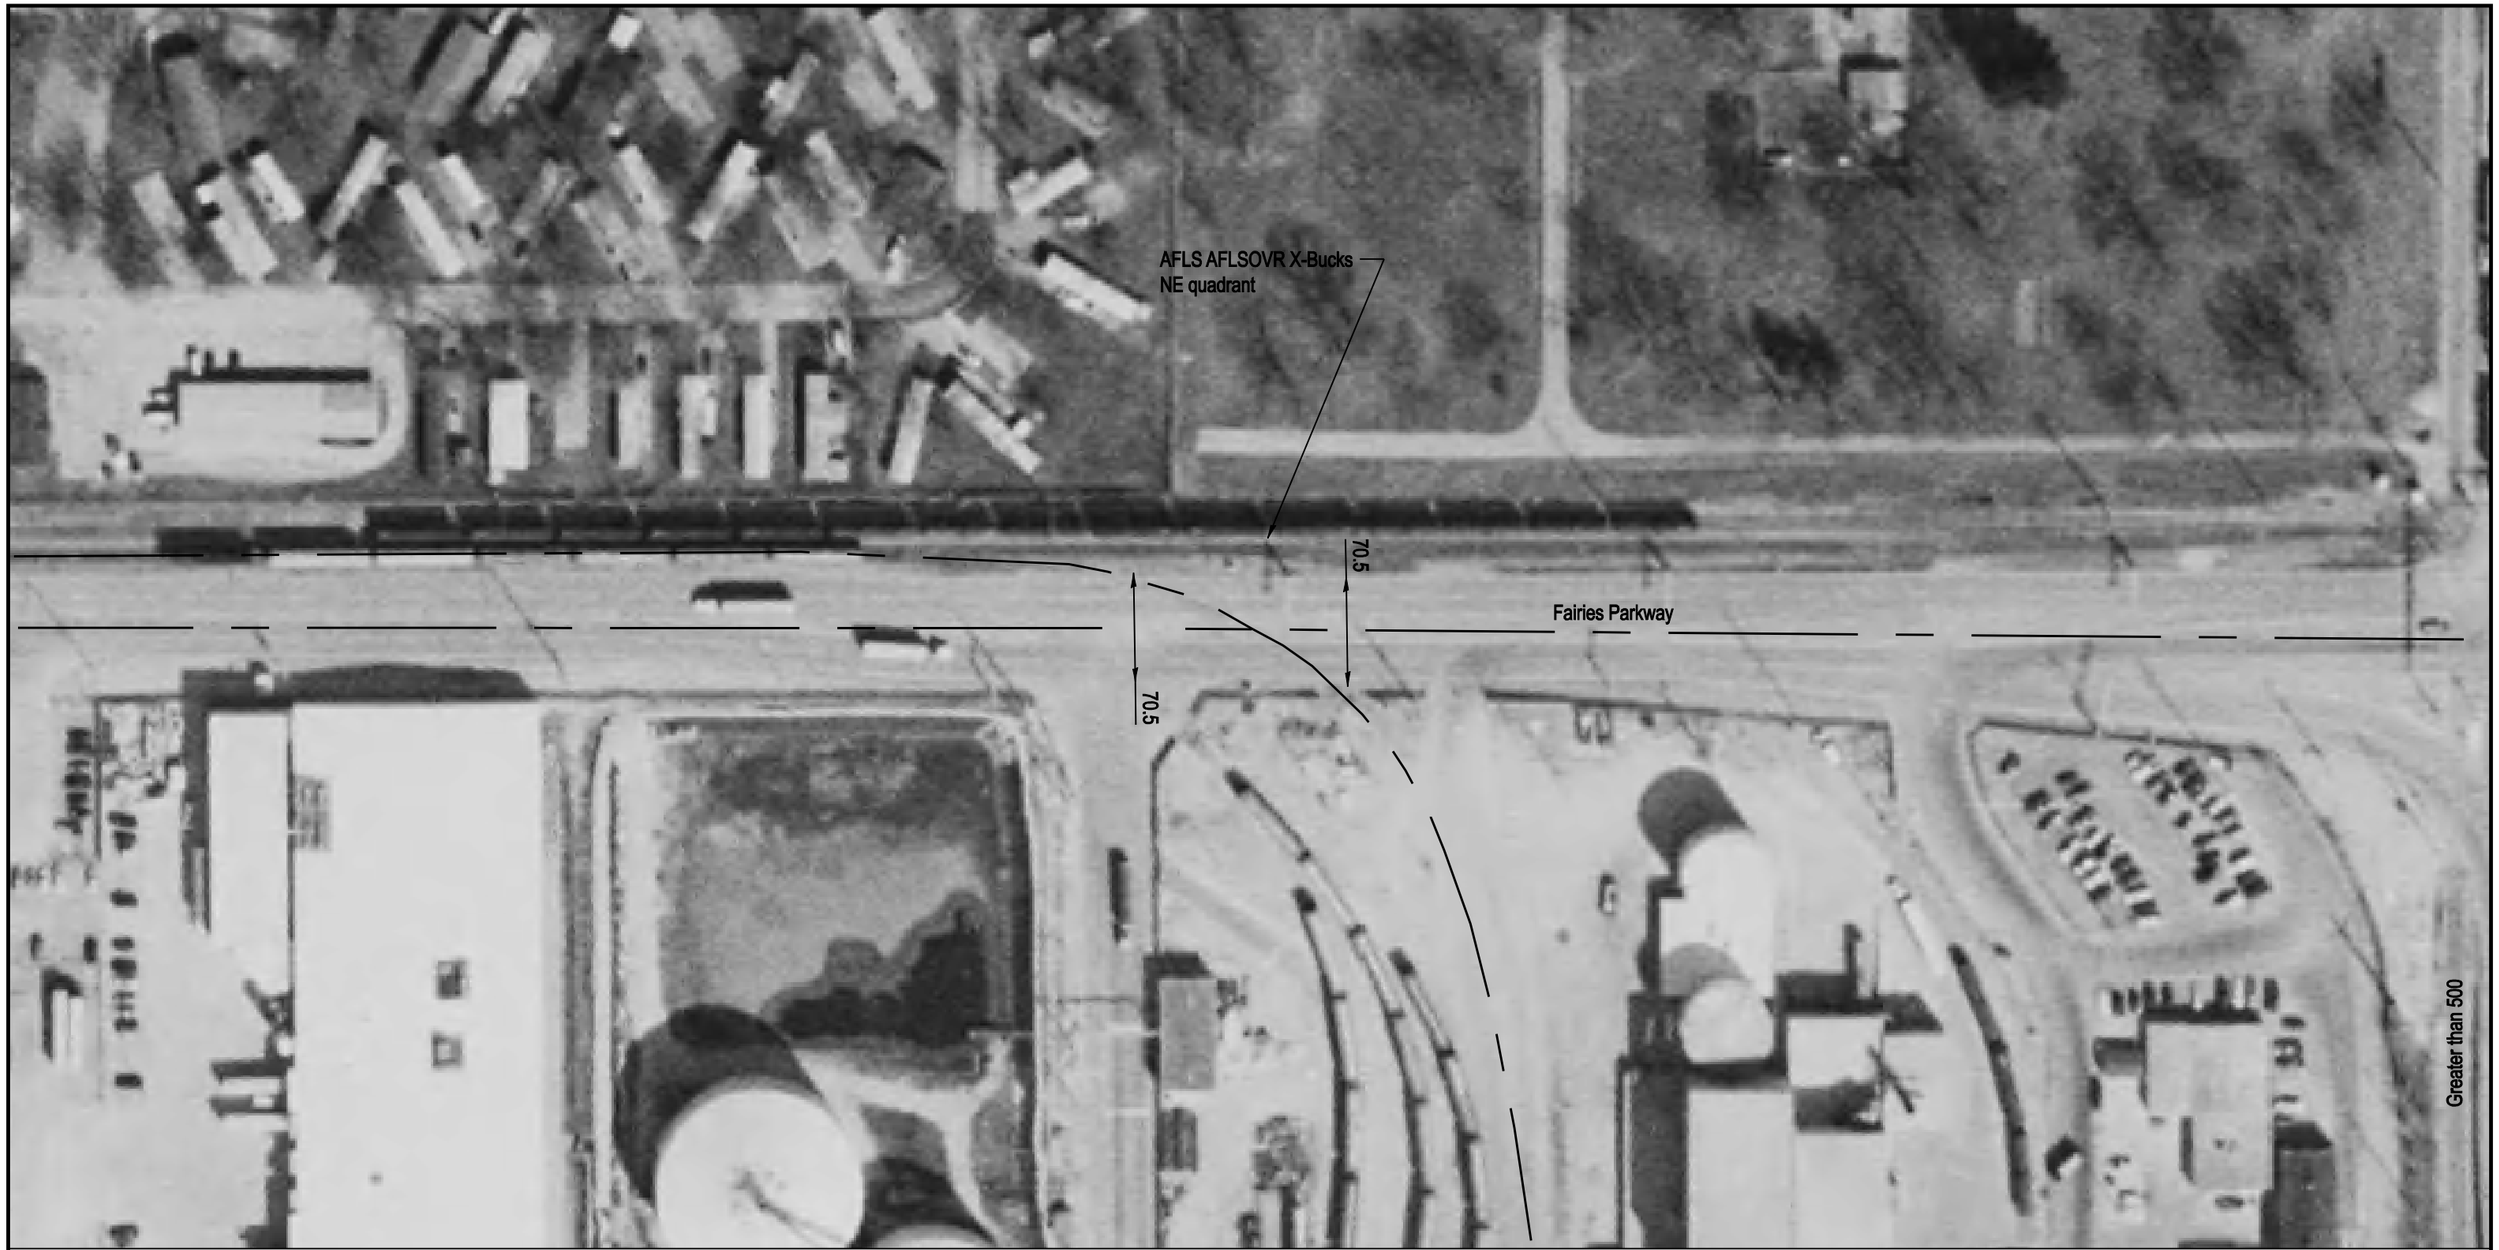

NOTE: ALL MEASUREMENTS ARE IN FEET

DOT/AAR Inventory #: 328521B

Location: Macon Co., In Decatur, IL

Lat/Long: 39º 51' 48"/-88º 54' 4"

Railroad Milepost-Line: 43.4-ITG

Crossing Angle (Deg.): 25

Crossing Width (By Track): 228.5

Number of Tracks: 1

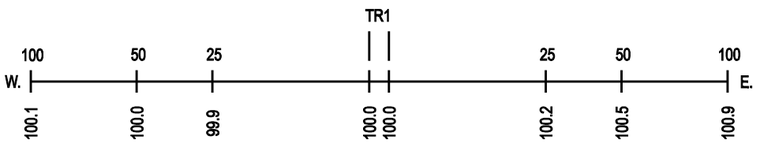
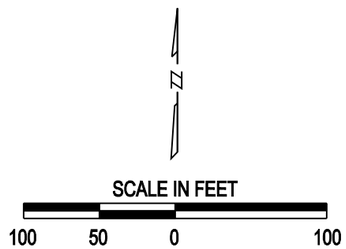
ROAD PROFILE