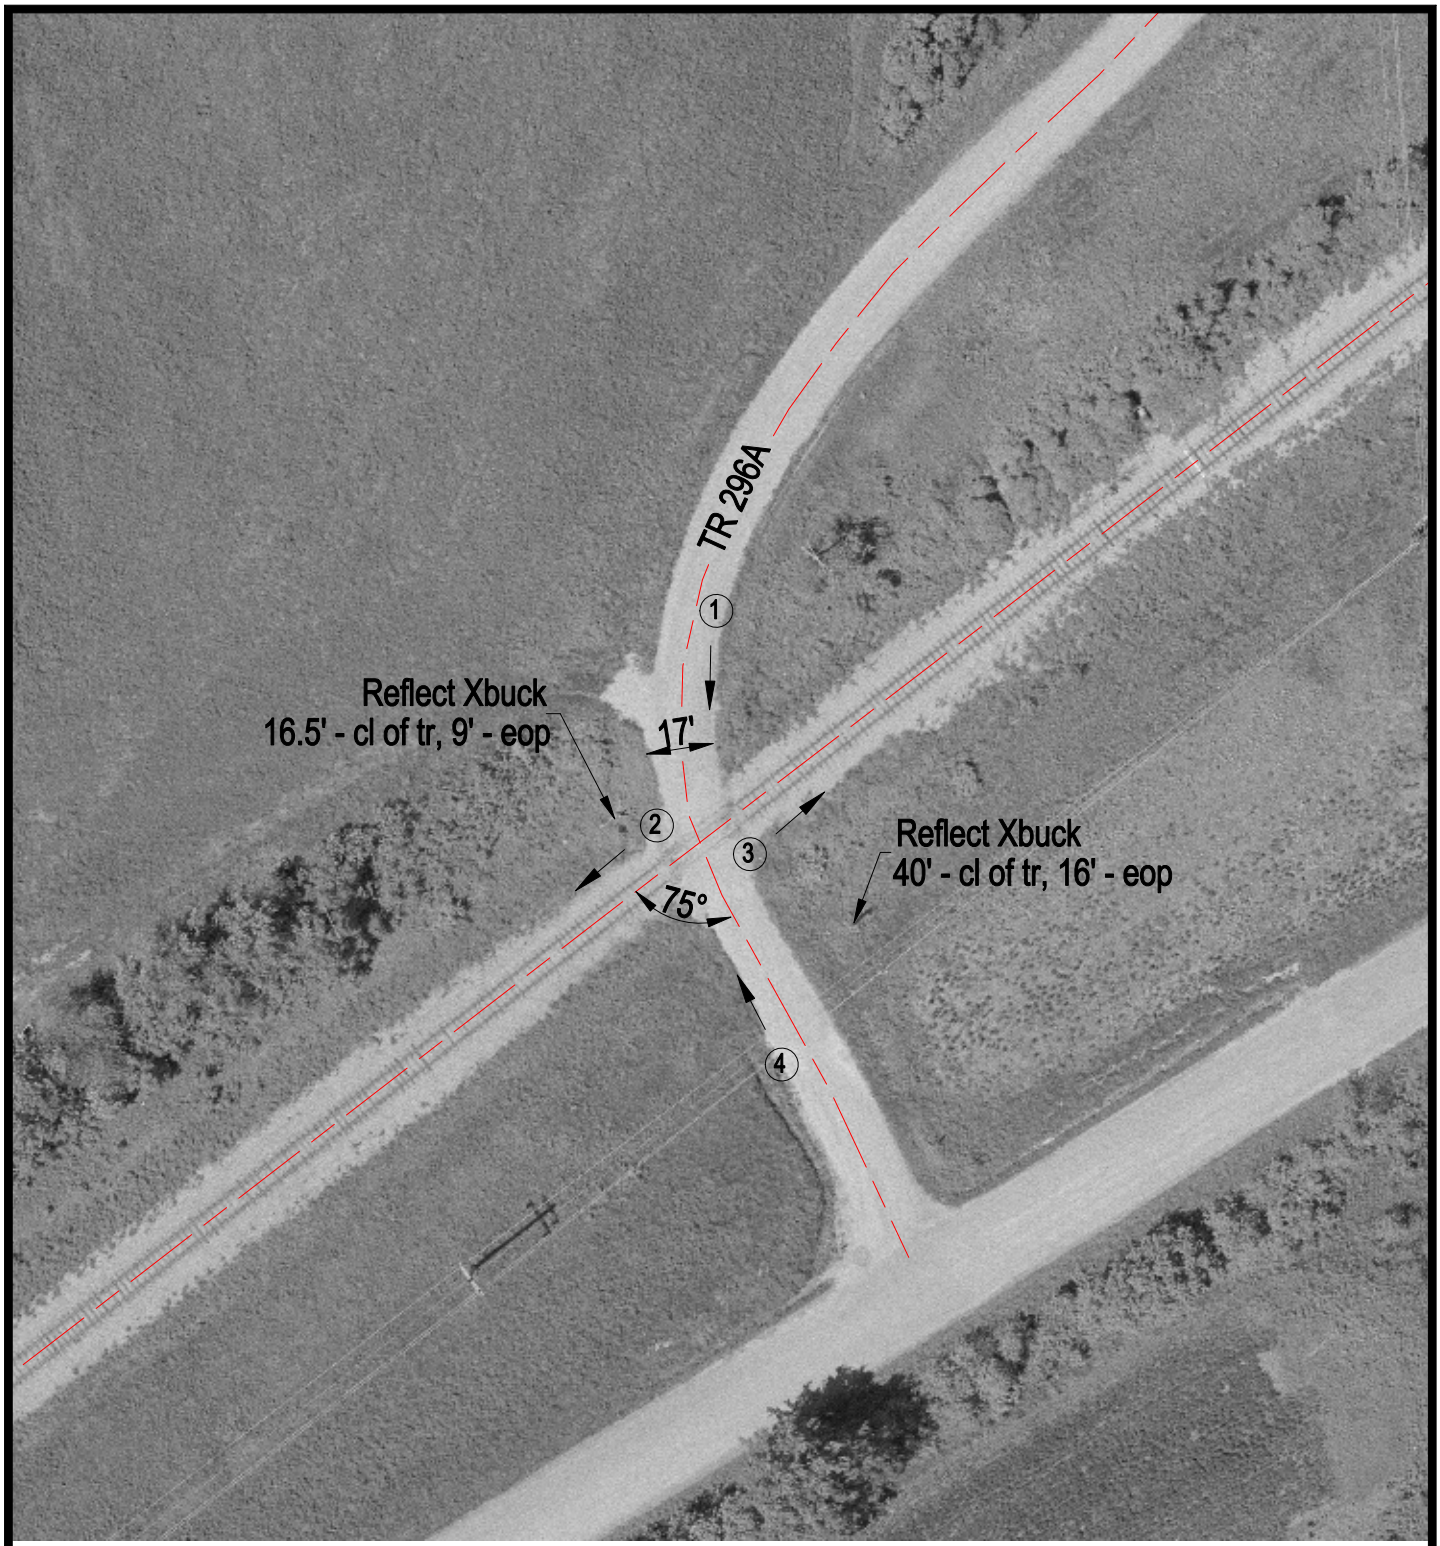

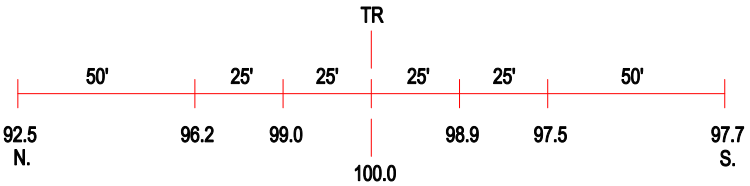

ROAD PROFILE

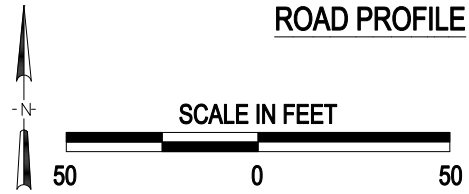

3 Photo Location

Crossing #:	346403W
Location:	Hamilton Co., City of McLeansboro (N)
Lat/Long:	38°06'56" / 88°31'15"
Railroad:	CSX
Street:	TR 296A
Railroad Milepost:	380.58
Crossing Protection:	Signs

J:\HAMILTON\346403W\346403W.DWG 06/27/00 16:44 LPM