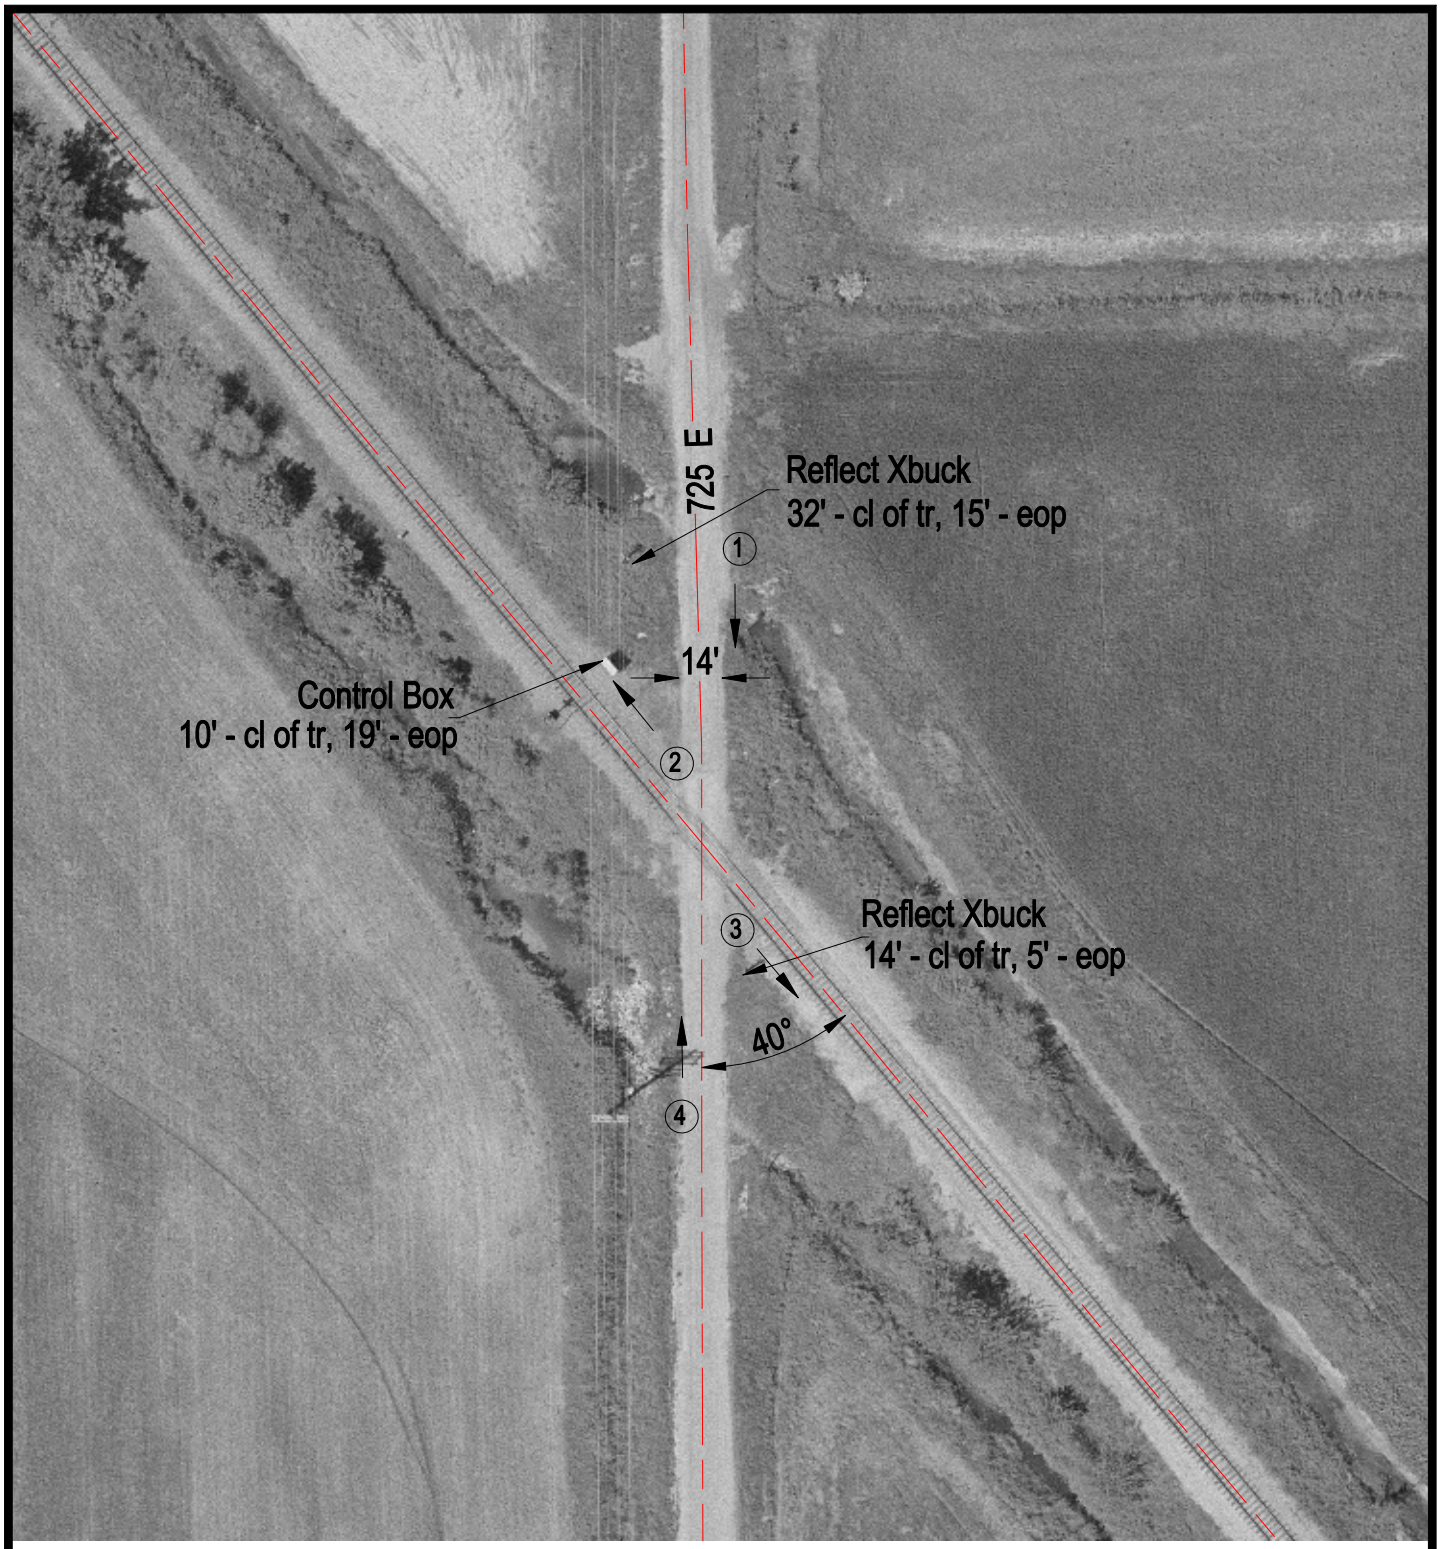

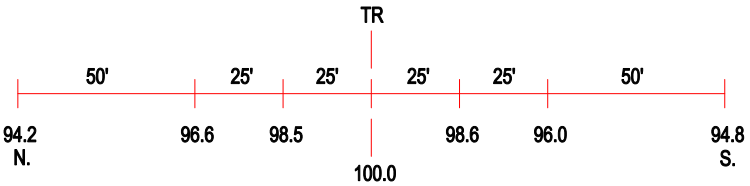

ROAD PROFILE

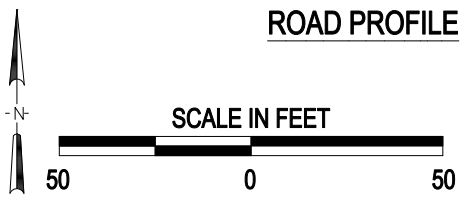

3 Photo Location

Crossing #:	346411N
Location:	Hamilton Co., City of DeLafield (N)
Lat/Long:	38°07'28" / 88°34'15"
Railroad:	CSX
Street:	725 E
Railroad Milepost:	384.98
Crossing Protection:	Signs

J:\HAMILTON\346411N\346411N.DWG 07/06/00 13:22 AJB