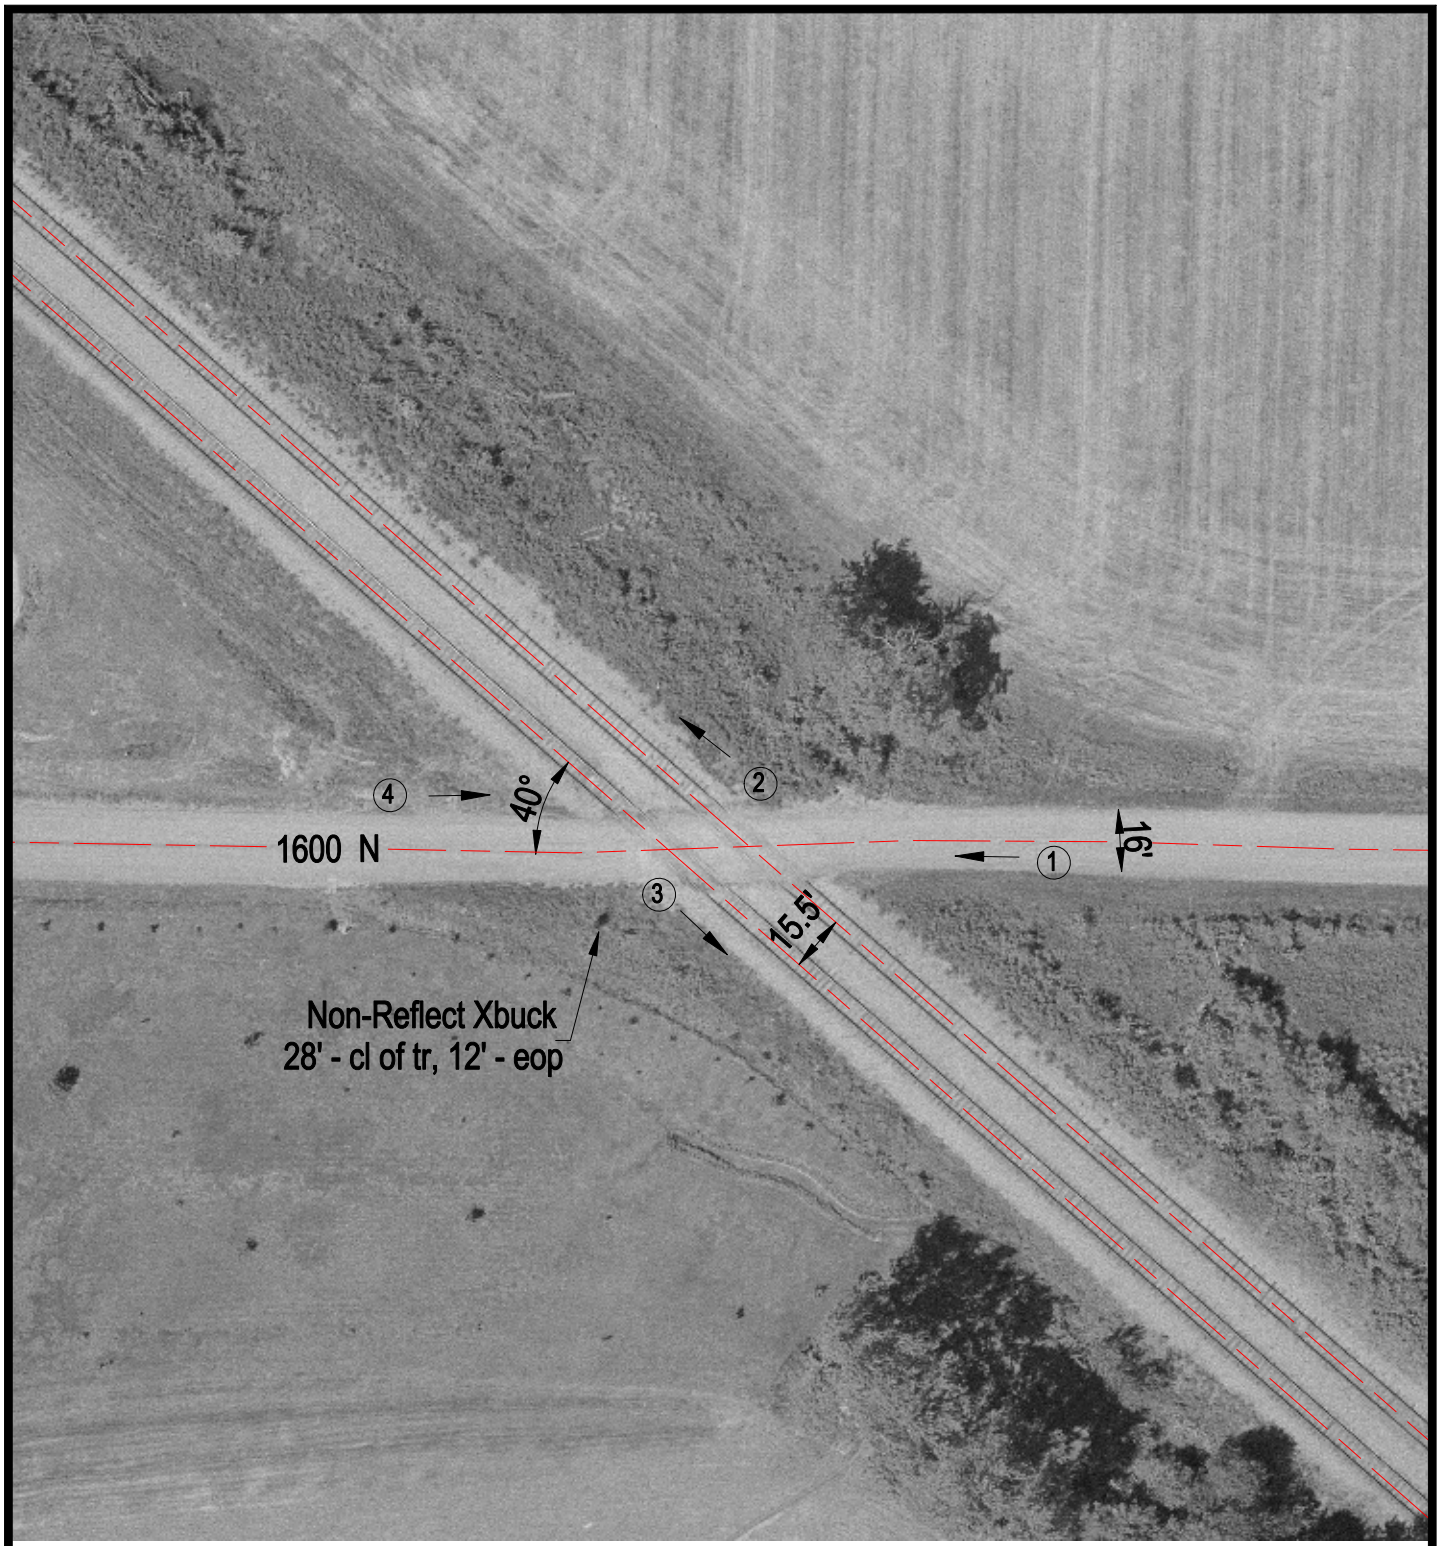

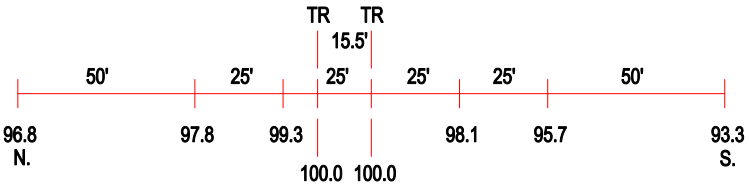

ROAD PROFILE

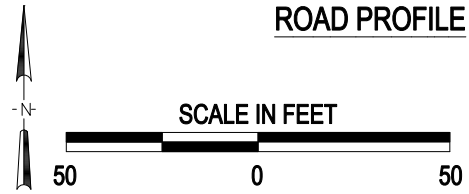

(3) Photo Location

Crossing #:	346414J
Location:	Hamilton Co., City of DeLafield (N)
Lat/Long:	38°08'23" / 88°35'25"
Railroad:	CSX
Street:	1600 N
Railroad Milepost:	386.42
Crossing Protection:	Signs

J:\HAMILTON\346414J\346414J.DWG 07/06/00 13:25 AJB