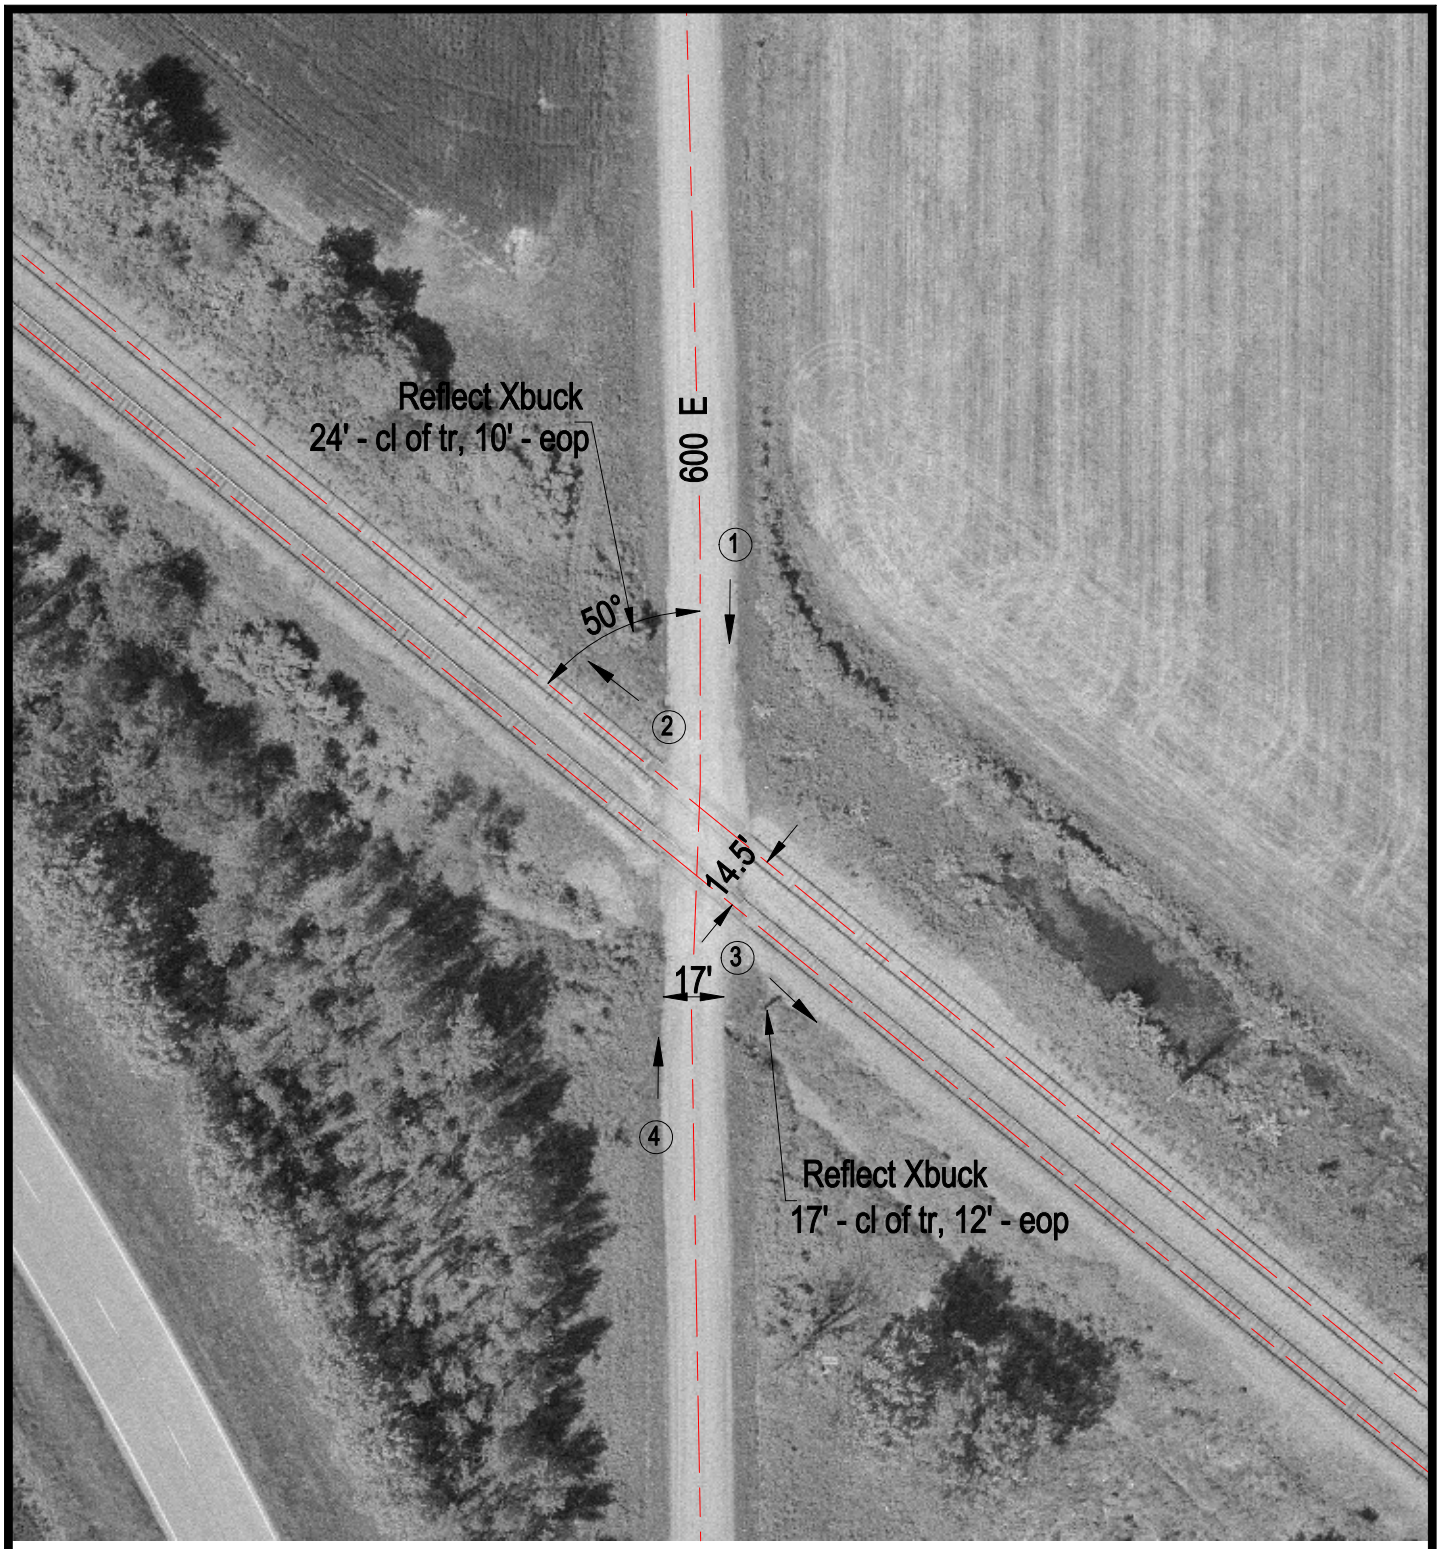

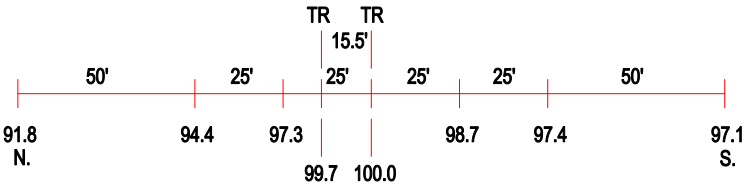

ROAD PROFILE

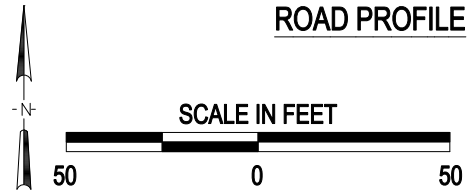

3 Photo Location

Crossing #:	346415R
Location:	Hamilton Co., City of DeLafield (N)
Lat/Long:	33°08'33" / 88°35'37"
Railroad:	CSX
Street:	600 E
Railroad Milepost:	386.67
Crossing Protection:	Signs

J:\HAMILTON\346415R\346415R.DWG 07/06/00 13:29 AJB