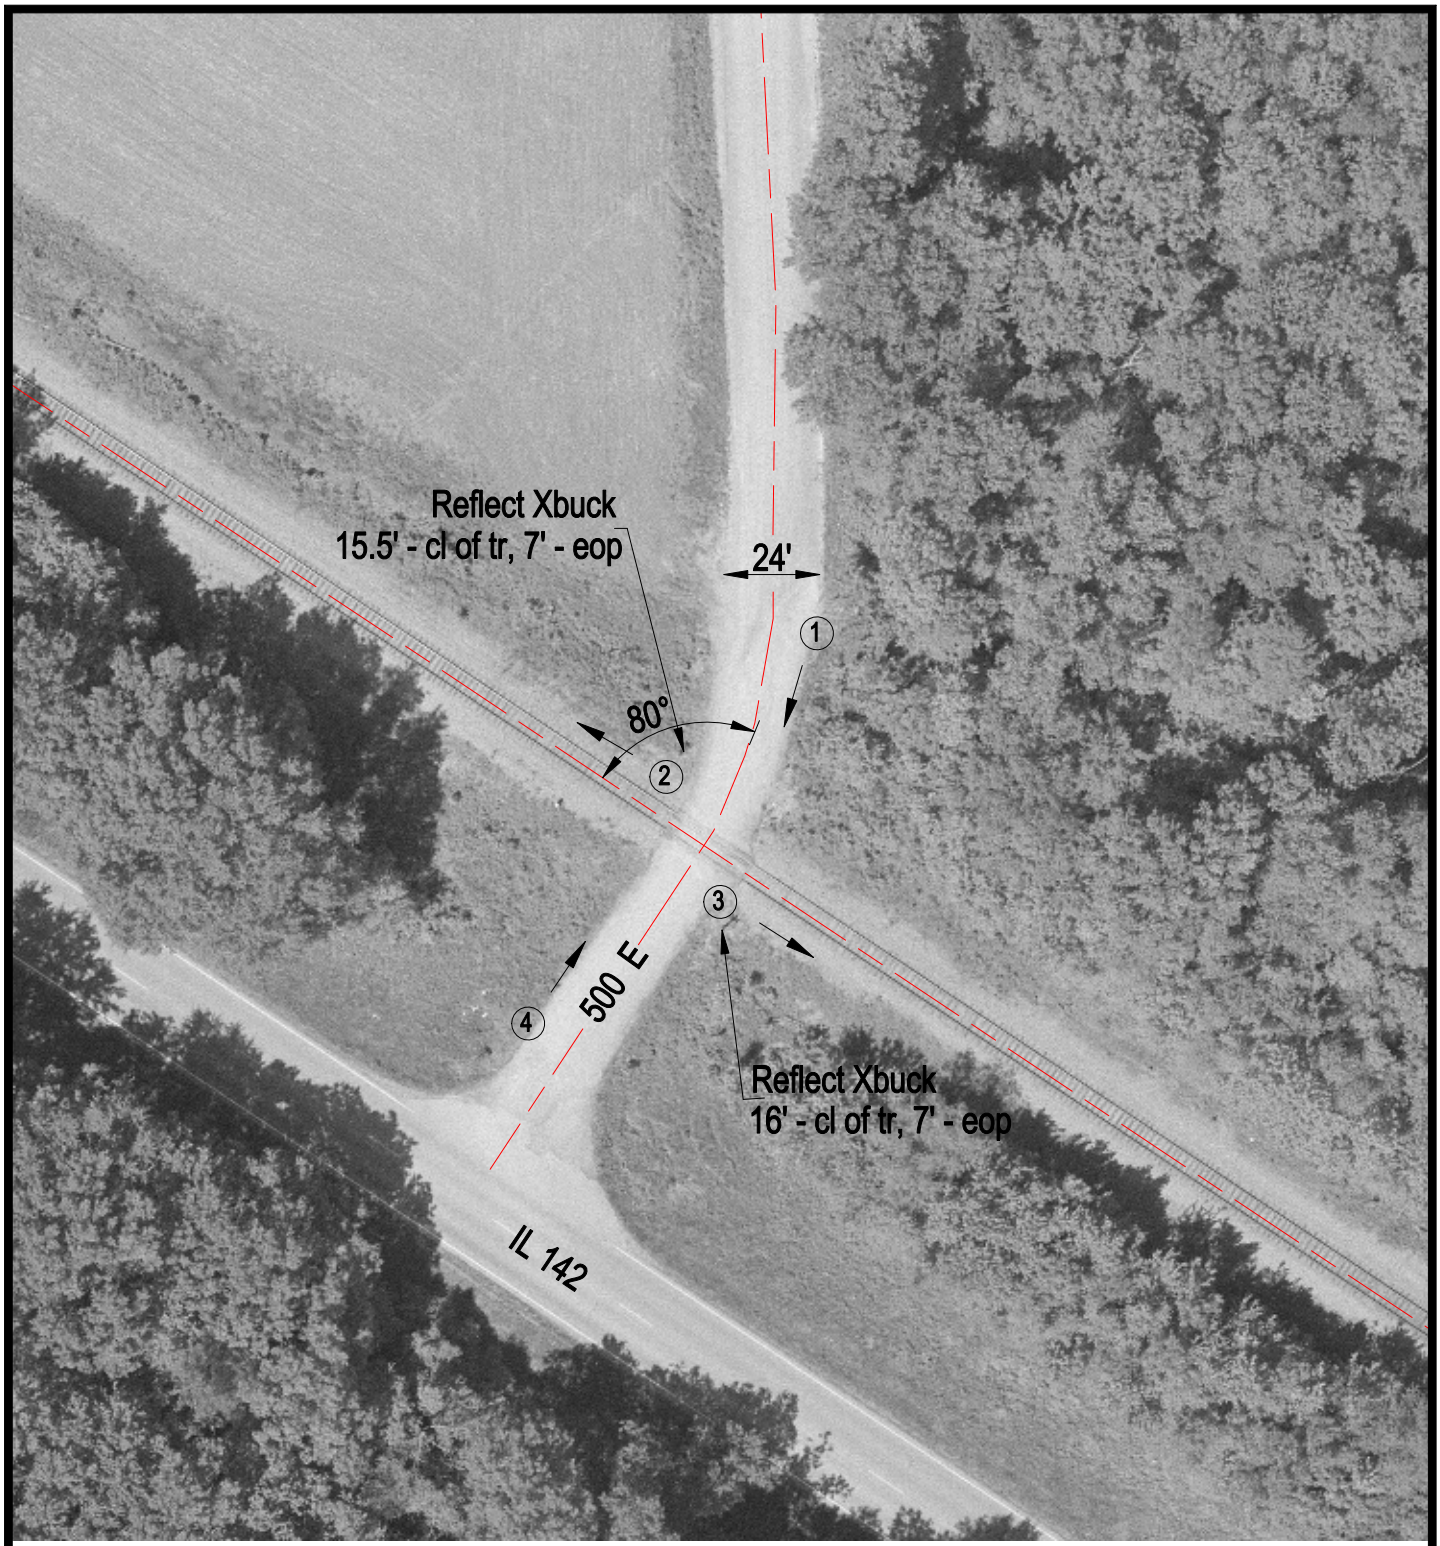

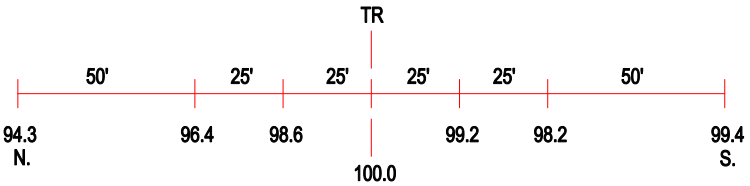

ROAD PROFILE

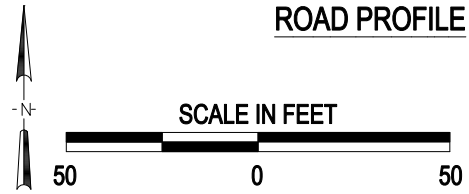

3 Photo Location

Crossing #:	346417E
Location:	Hamilton Co., City of DeLafield (N)
Lat/Long:	38°09'16" / 88°36'43"
Railroad:	CSX
Street:	500 E
Railroad Milepost:	387.99
Crossing Protection:	Signs

J:\HAMILTON\346417E\346417E.DWG 02/28/01 13:20 HWH