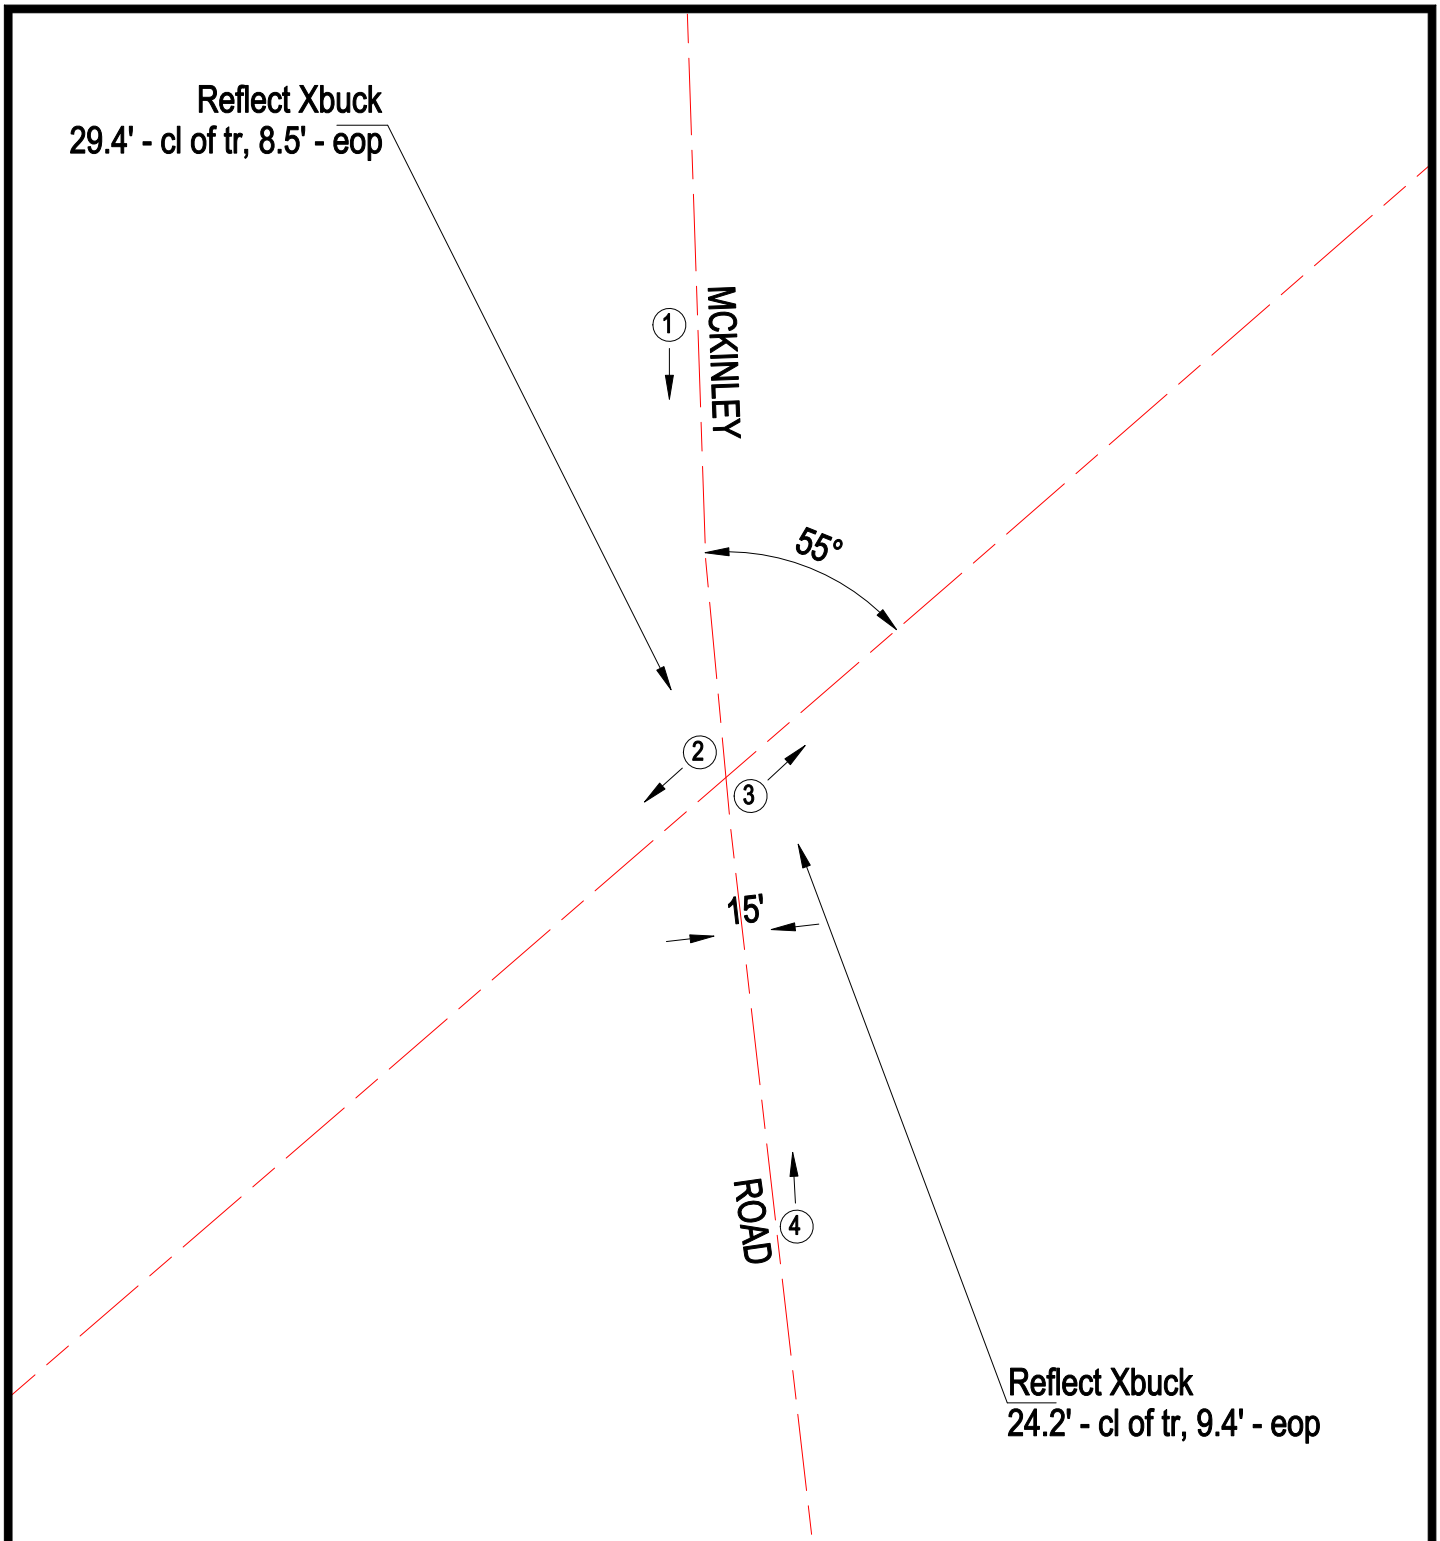

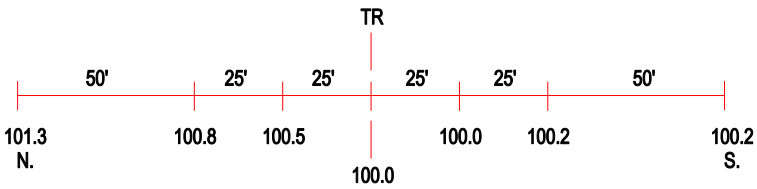

ROAD PROFILE

3 Photo Location

Crossing #:	371249R
Location:	Washington Co., City of Oakdale (N)
Lat/Long:	38°13'48" / 89°33'11"
Railroad:	UP
Street:	Mckinley Road
Railroad Milepost:	44.67
Crossing Protection:	Signs