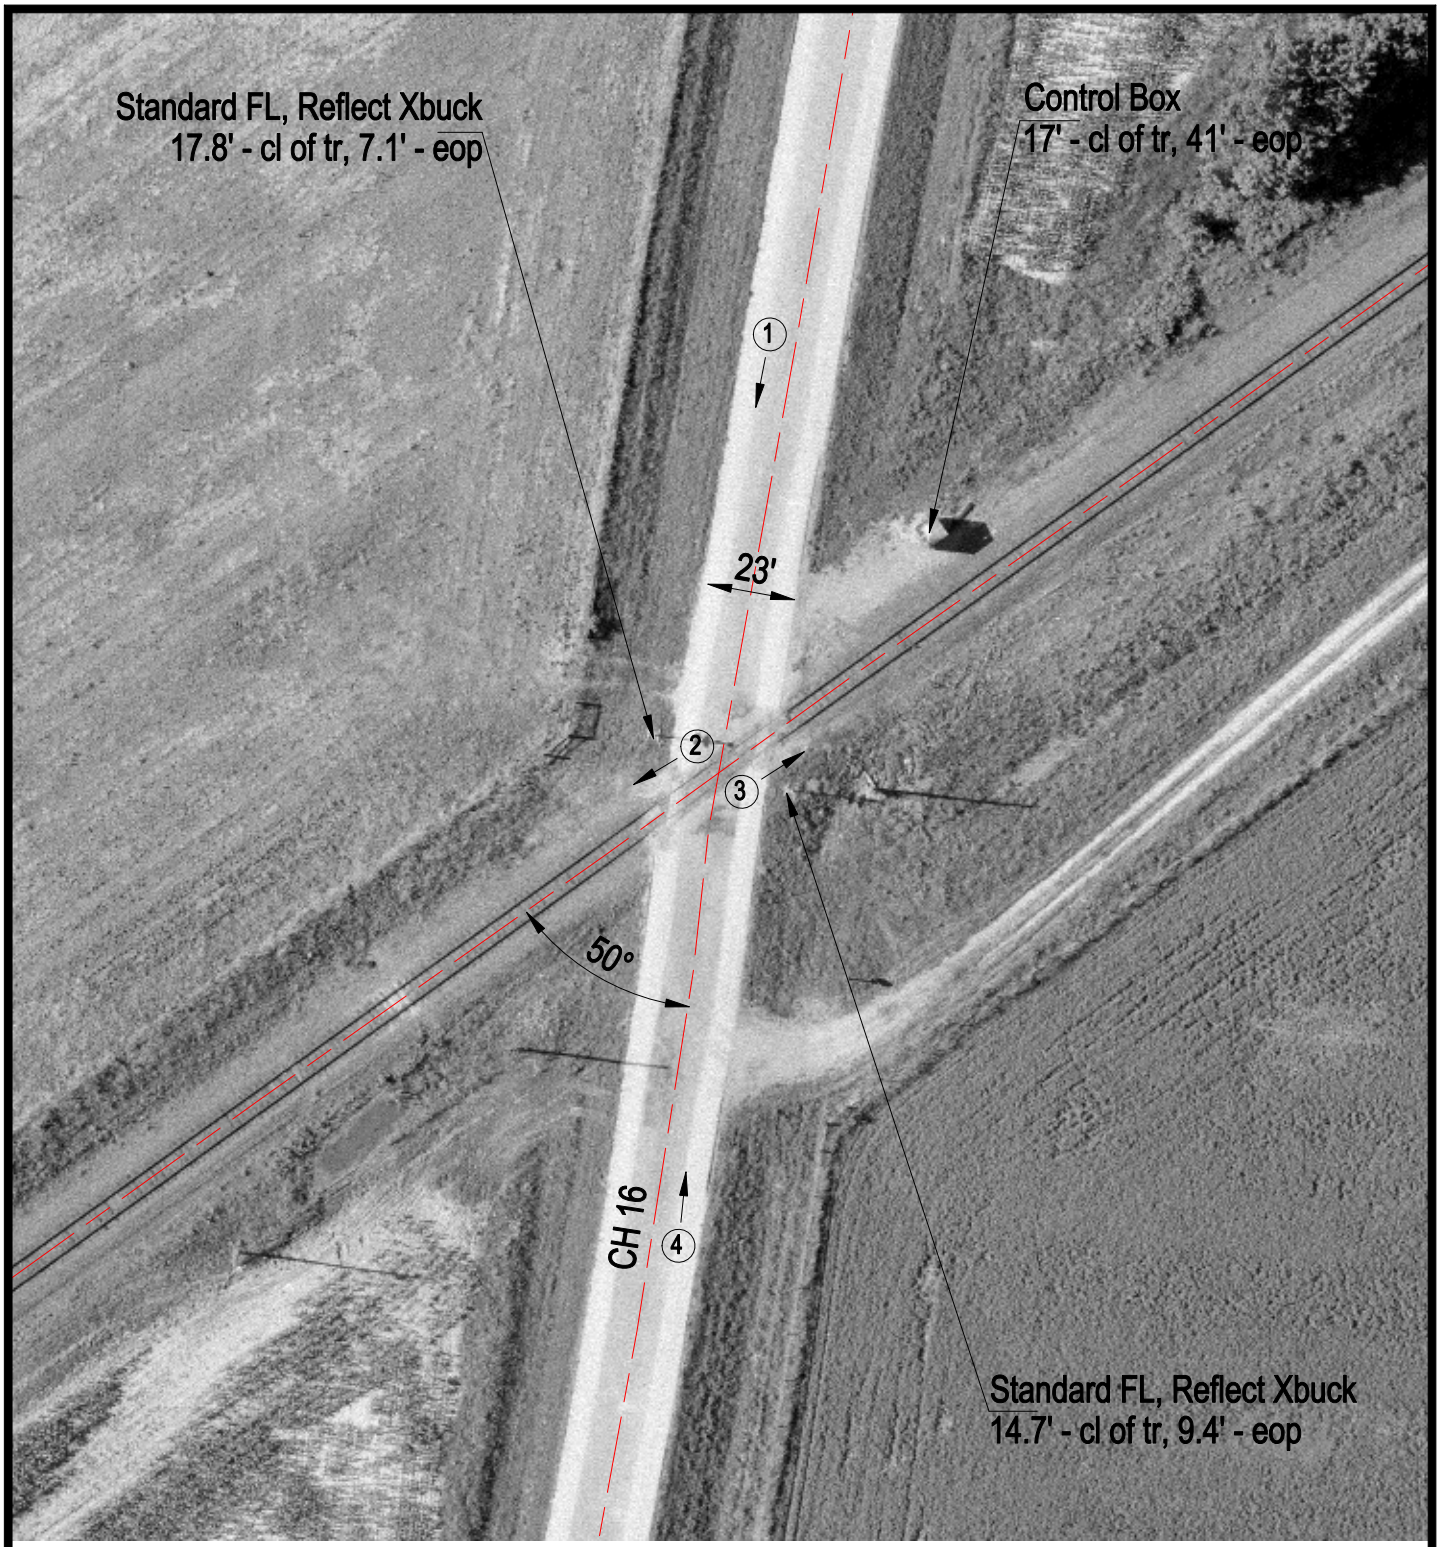

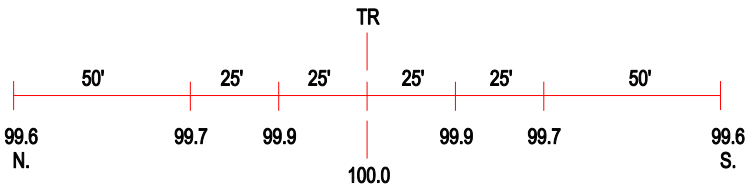

ROAD PROFILE

3 Photo Location

Crossing #:	371251S
Location:	Washington Co., City of Oakdale (N)
Lat/Long:	38°13'58" / 89°32'53"
Railroad:	UP
Street:	CH 16
Railroad Milepost:	44.33
Crossing Protection:	Train Activated Devices