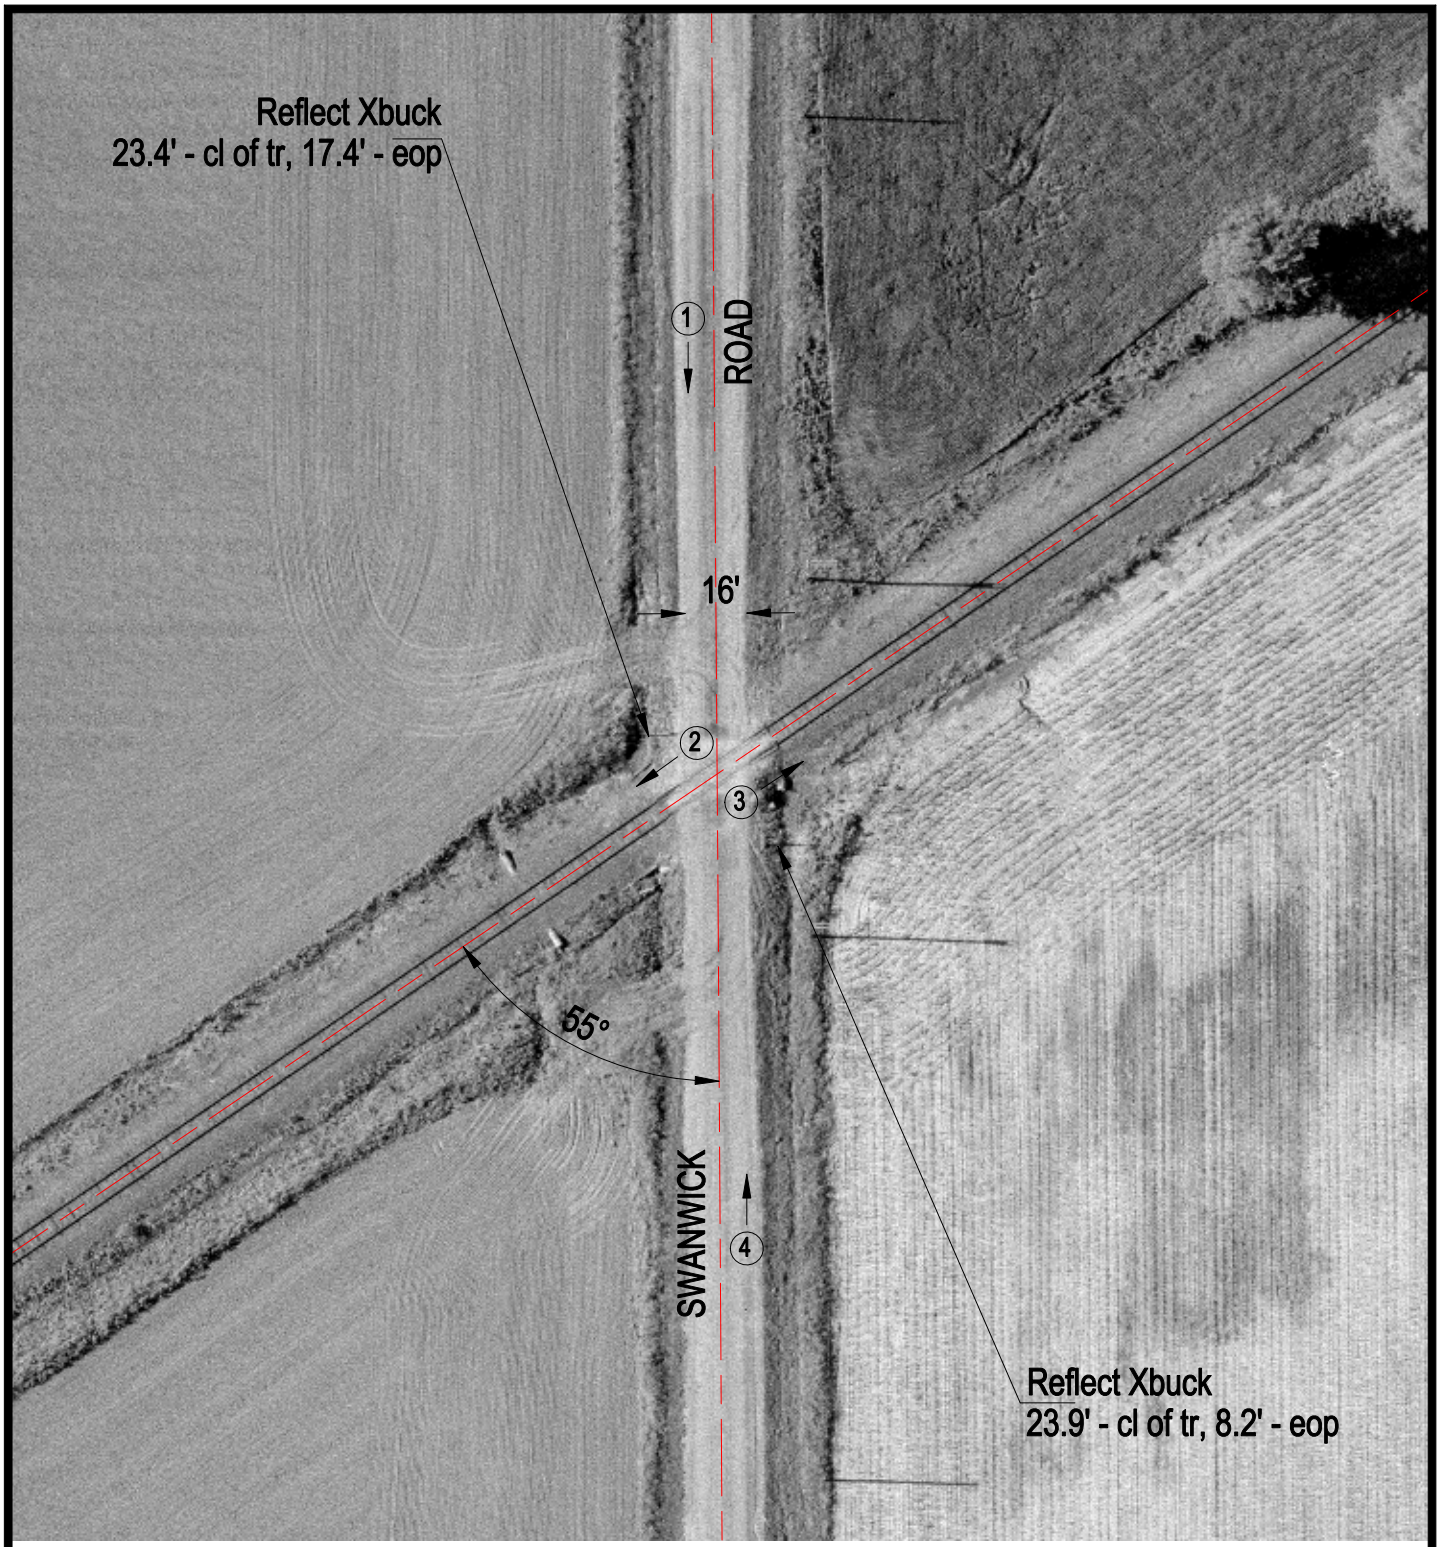

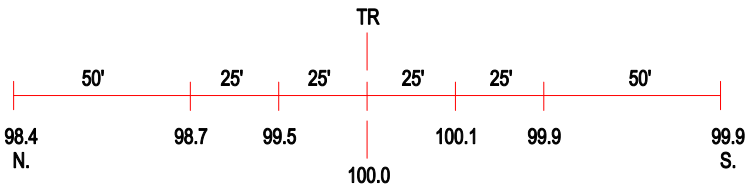

ROAD PROFILE

3 Photo Location

Crossing #:	371254M
Location:	Washington Co., City of Oakdale (N)
Lat/Long:	38°14'53" / 89°31'13"
Railroad:	UP
Street:	Swanwick Road
Railroad Milepost:	42.49
Crossing Protection:	Signs