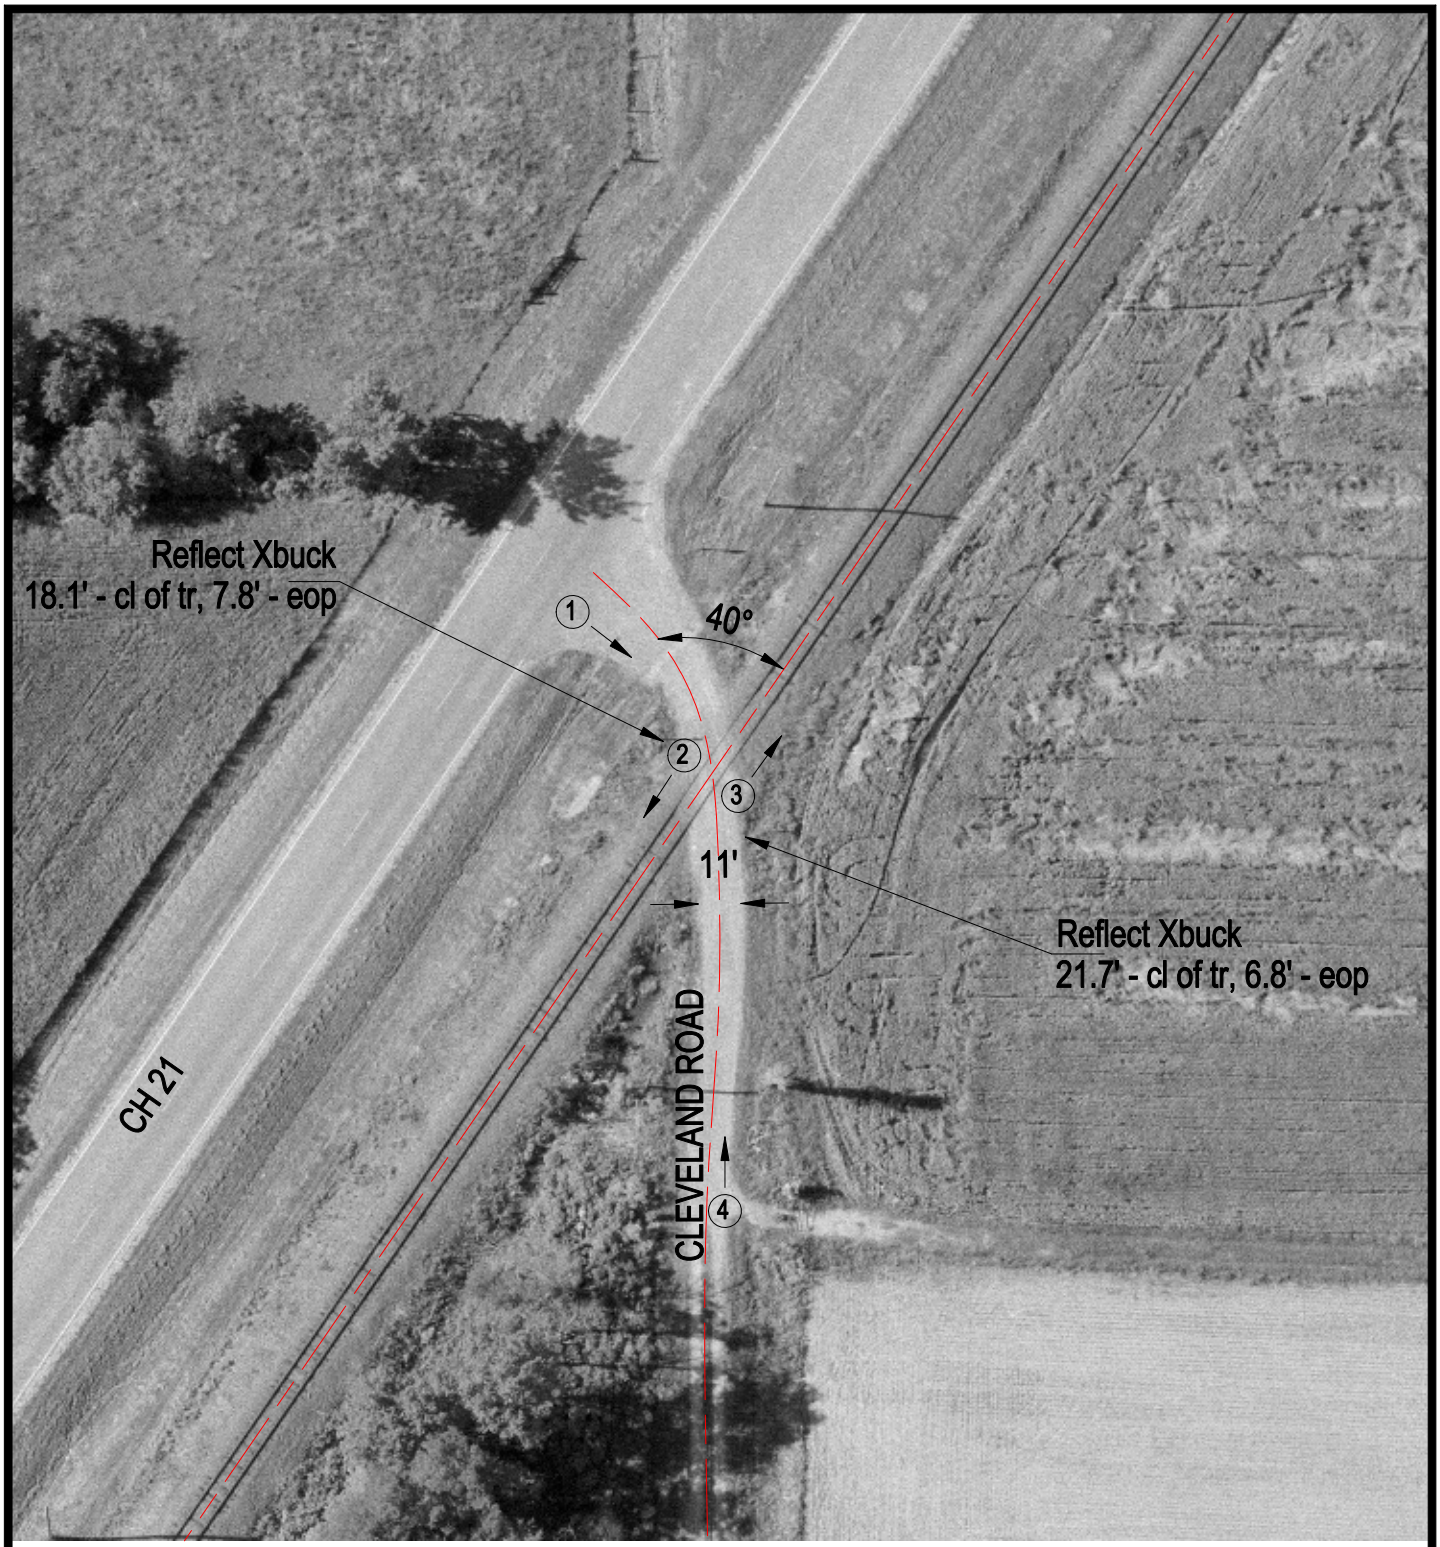

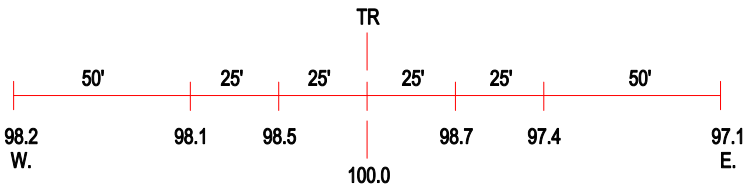

ROAD PROFILE

3 Photo Location

Crossing #:	371259W
Location:	Washington Co., City of Oakdale (N)
Lat/Long:	38°16'23" / 89°29'15"
Railroad:	UP
Street:	Cleveland Road
Railroad Milepost:	39.92
Crossing Protection:	Signs