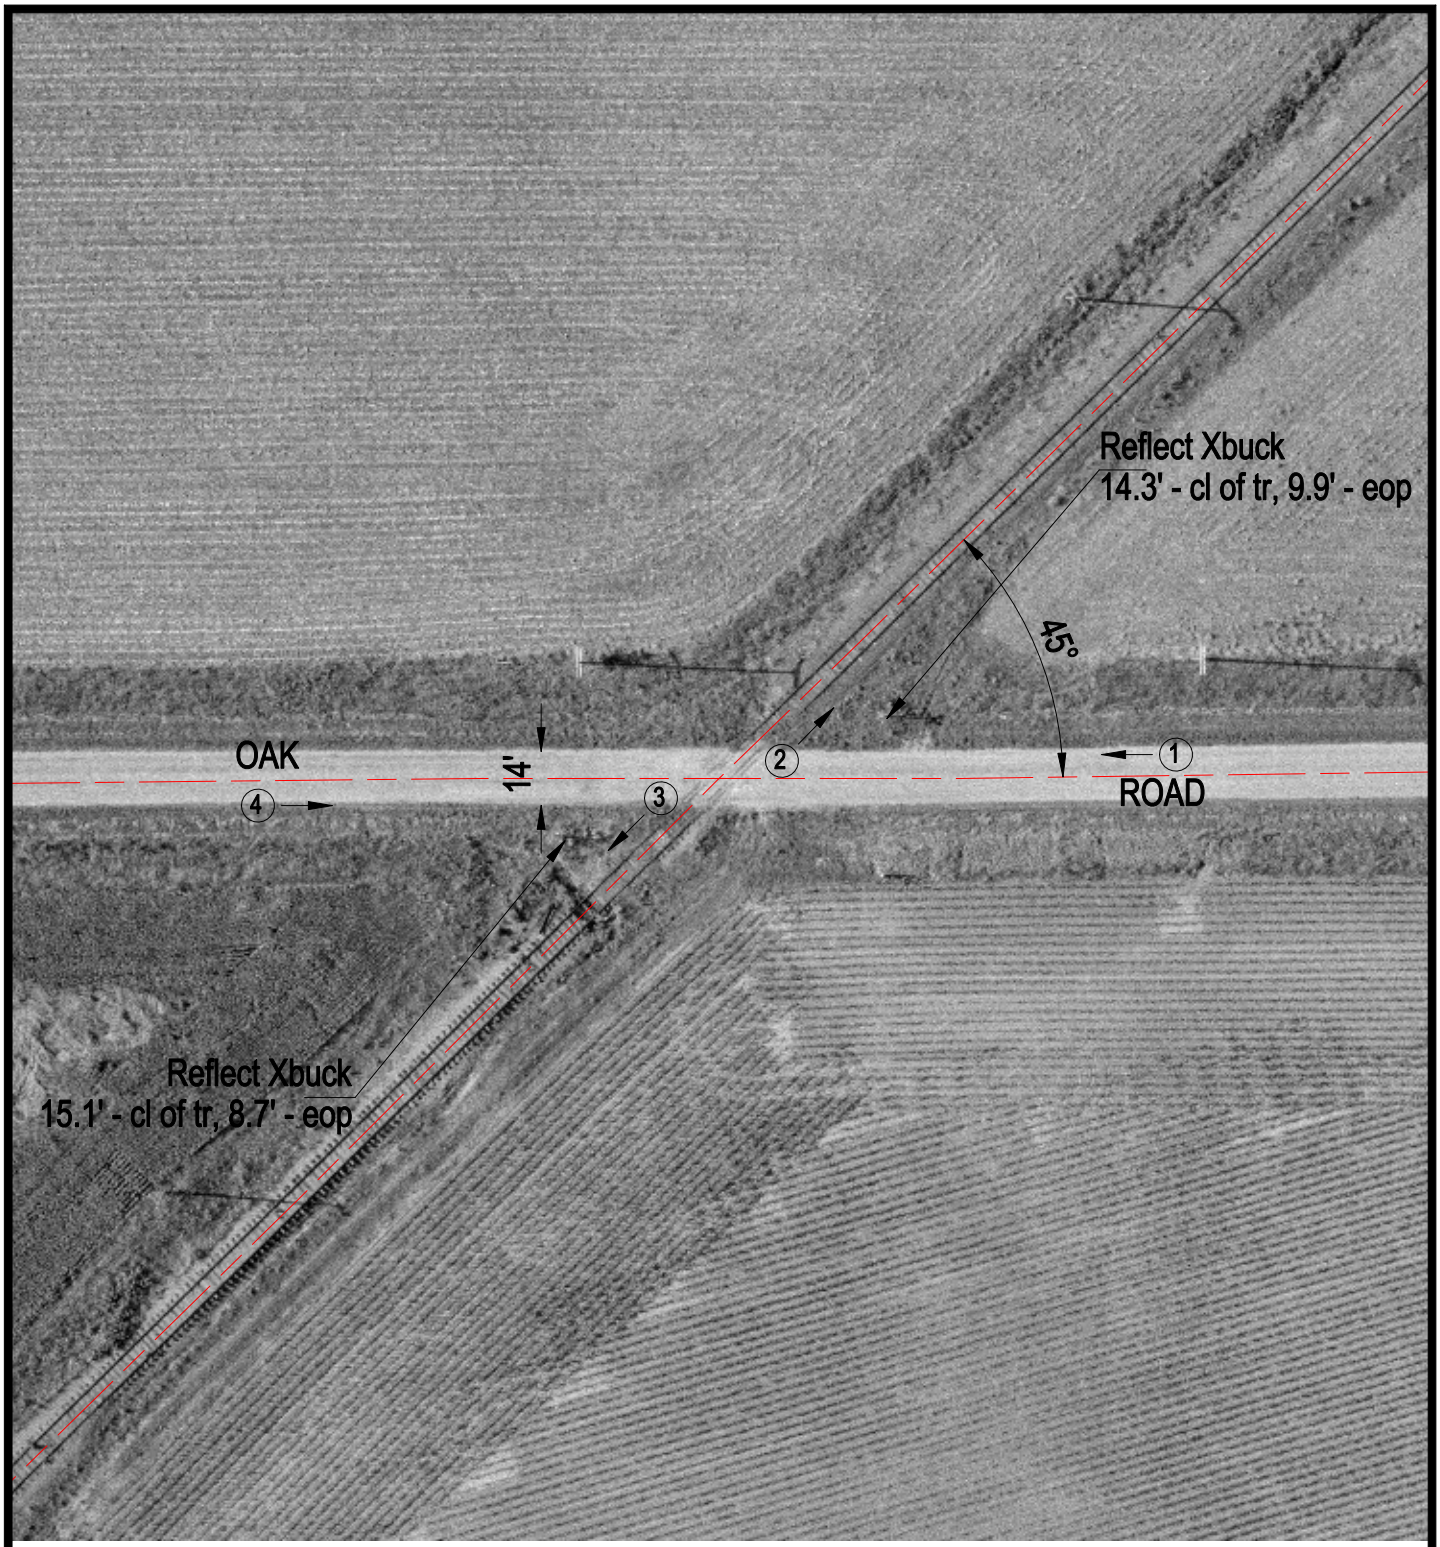

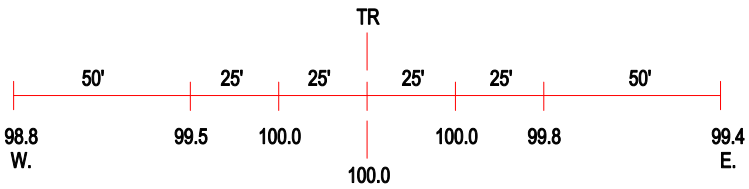

ROAD PROFILE

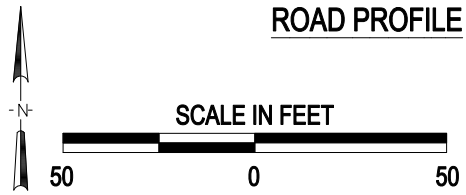

(3) Photo Location

Crossing #:	371411D
Location:	Washington Co., City of Hoyleton (N)
Lat/Long:	38°26'05" / 89°16'47"
Railroad:	UP
Street:	Oak Road
Railroad Milepost:	23.87
Crossing Protection:	Signs