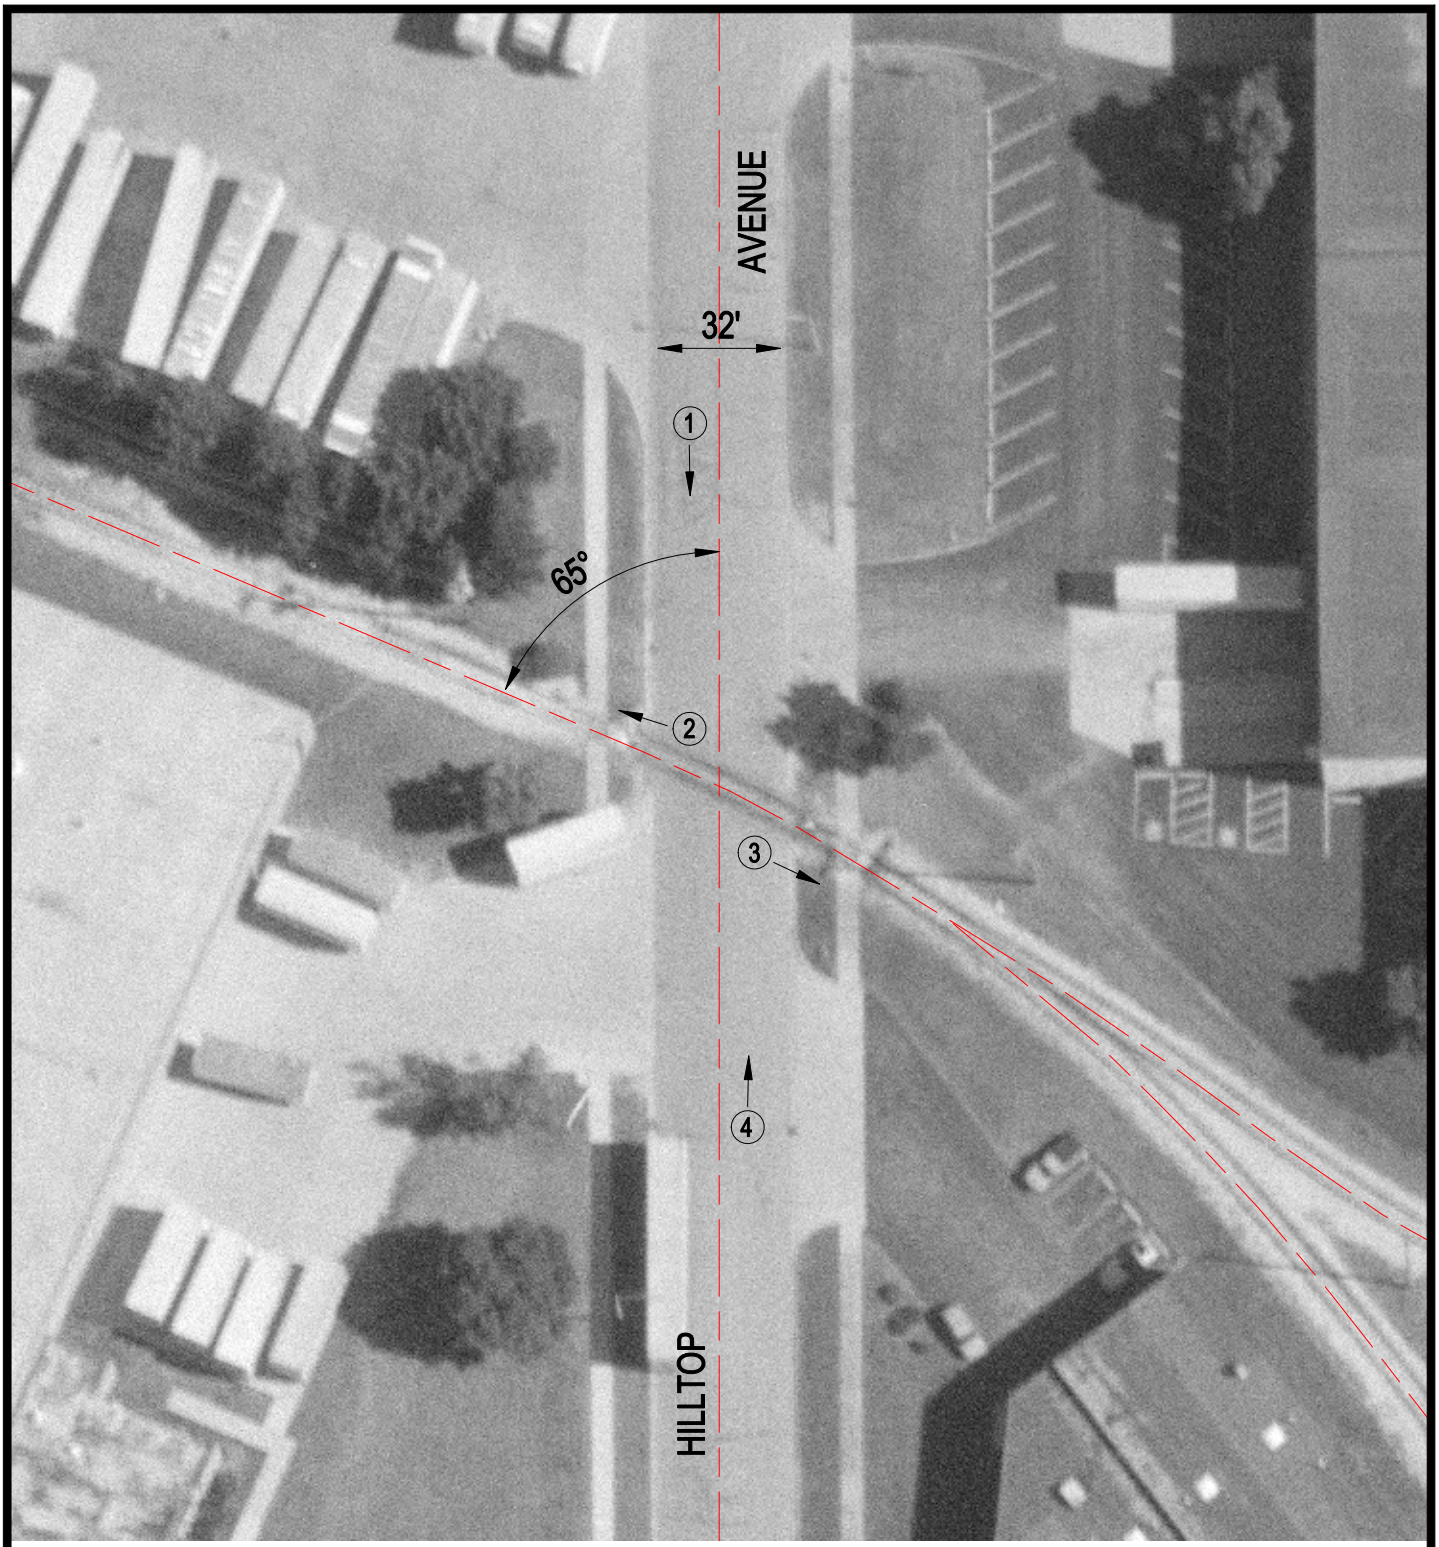

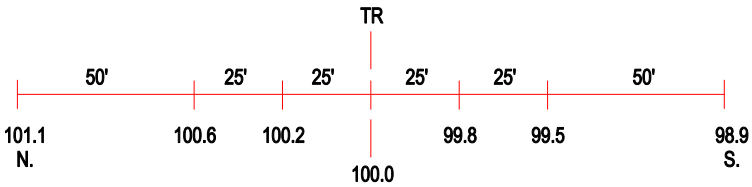

ROAD PROFILE

(3) Photo Location

Crossing #:	371991W
Location:	DuPage Co., City of Itasca (I)
Lat/Long:	41°59'15" / 88°02'29"
Railroad:	SOO
Street:	Hilltop Avenue
Railroad Milepost:	50.90
Crossing Protection:	None