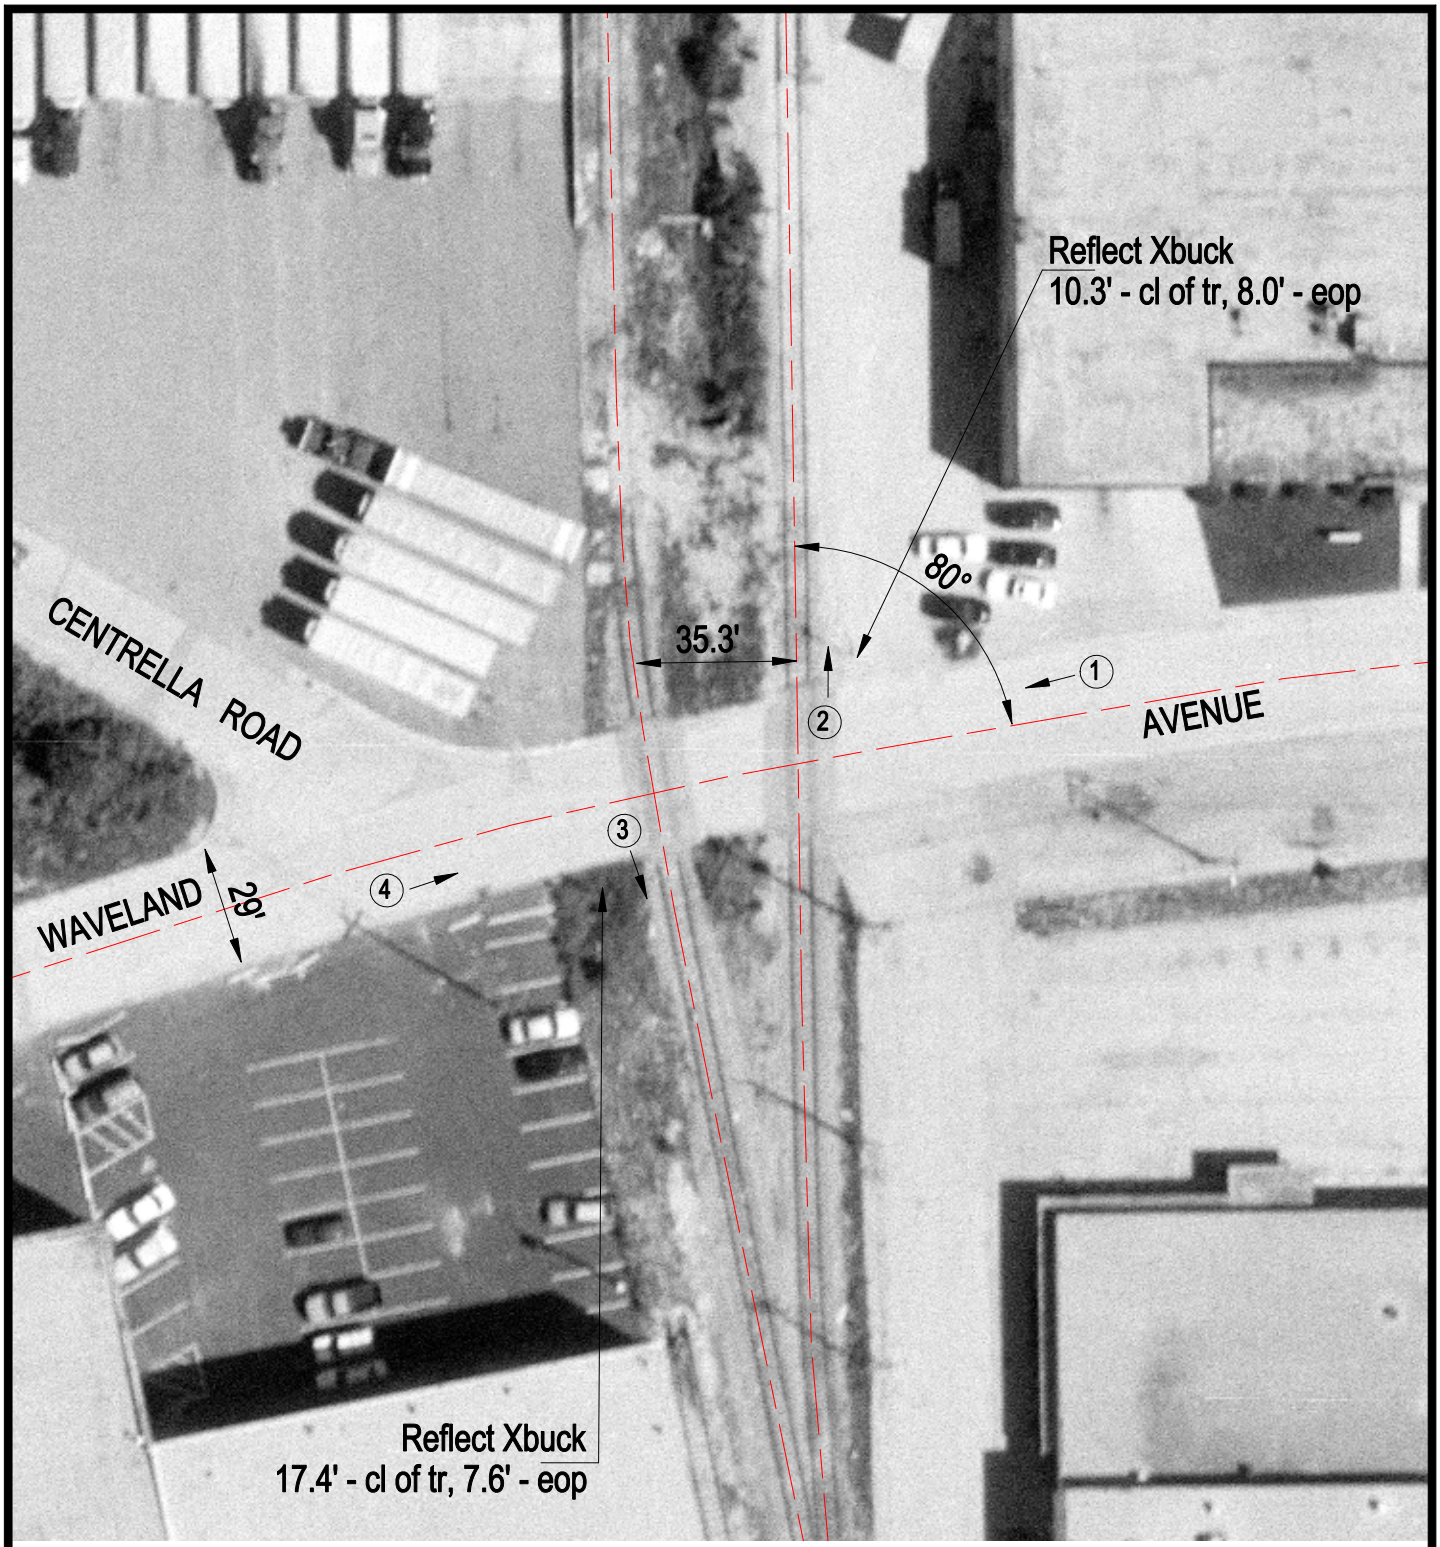


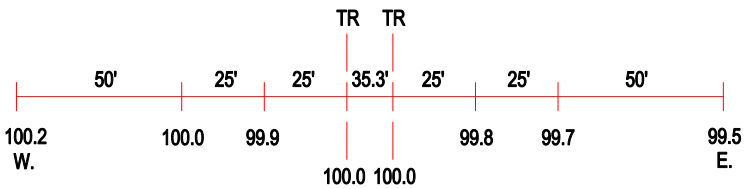


ROAD PROFILE

(3) Photo Location

| | |
|---|---|
| Crossing #: | 372153E |
| Location: | Cook Co., City of Franklin Park (I) |
| Lat/Long: | 41°56'46" / 87°53'25" |
| Railroad: | SOO |
| Street: | Waveland Avenue |
| Railroad Milepost: | 14.21 |
| Crossing Protection: | Signs |