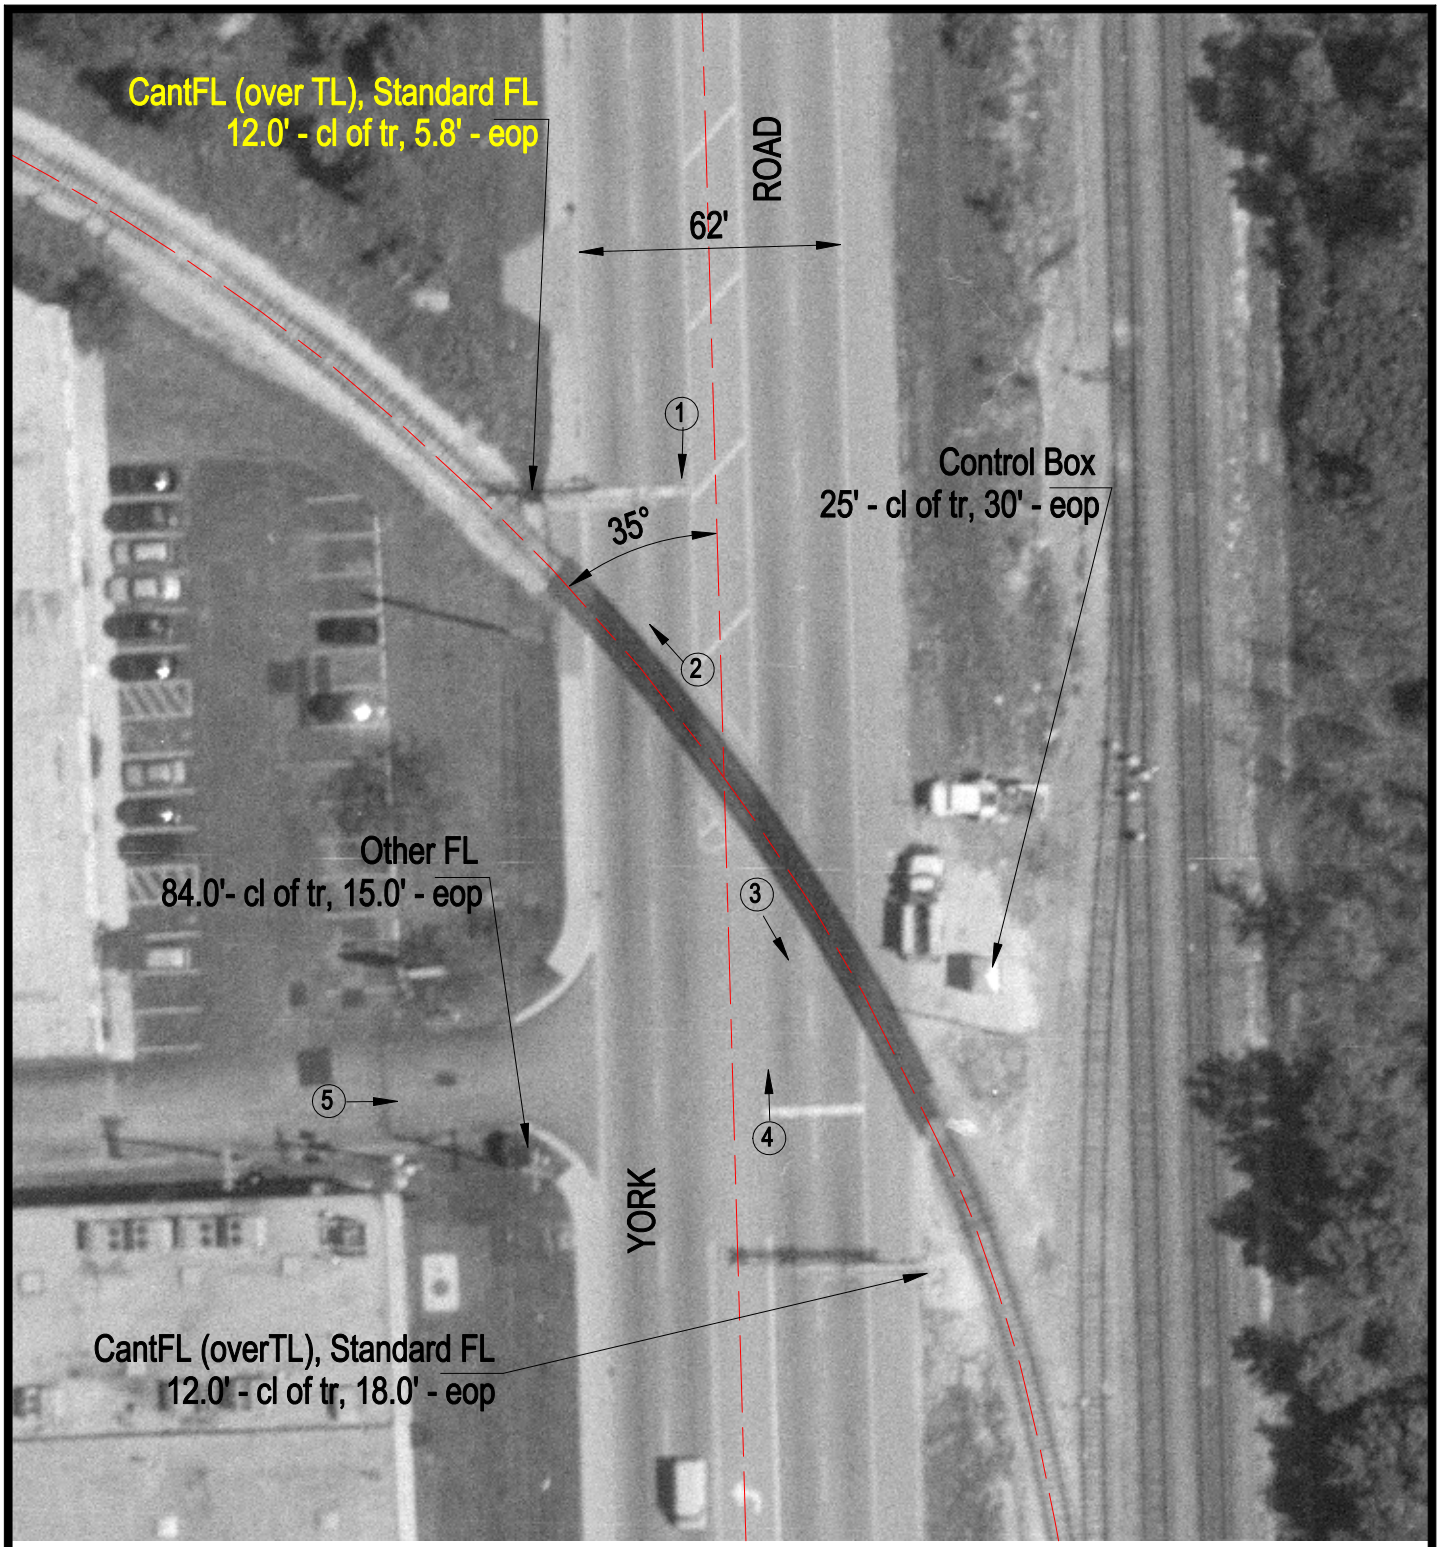


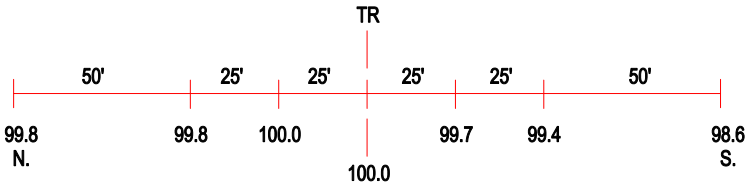


ROAD PROFILE

(3) Photo Location

| | |
|---|---|
| Crossing #: | 372161W |
| Location: | DuPage Co., City of Bensenville (I) |
| Lat/Long: | 41°58'26" / 87°56'20" |
| Railroad: | SOO |
| Street: | York Road |
| Railroad Milepost: | B-1.18 |
| Crossing Protection: | Train Activated Devices |