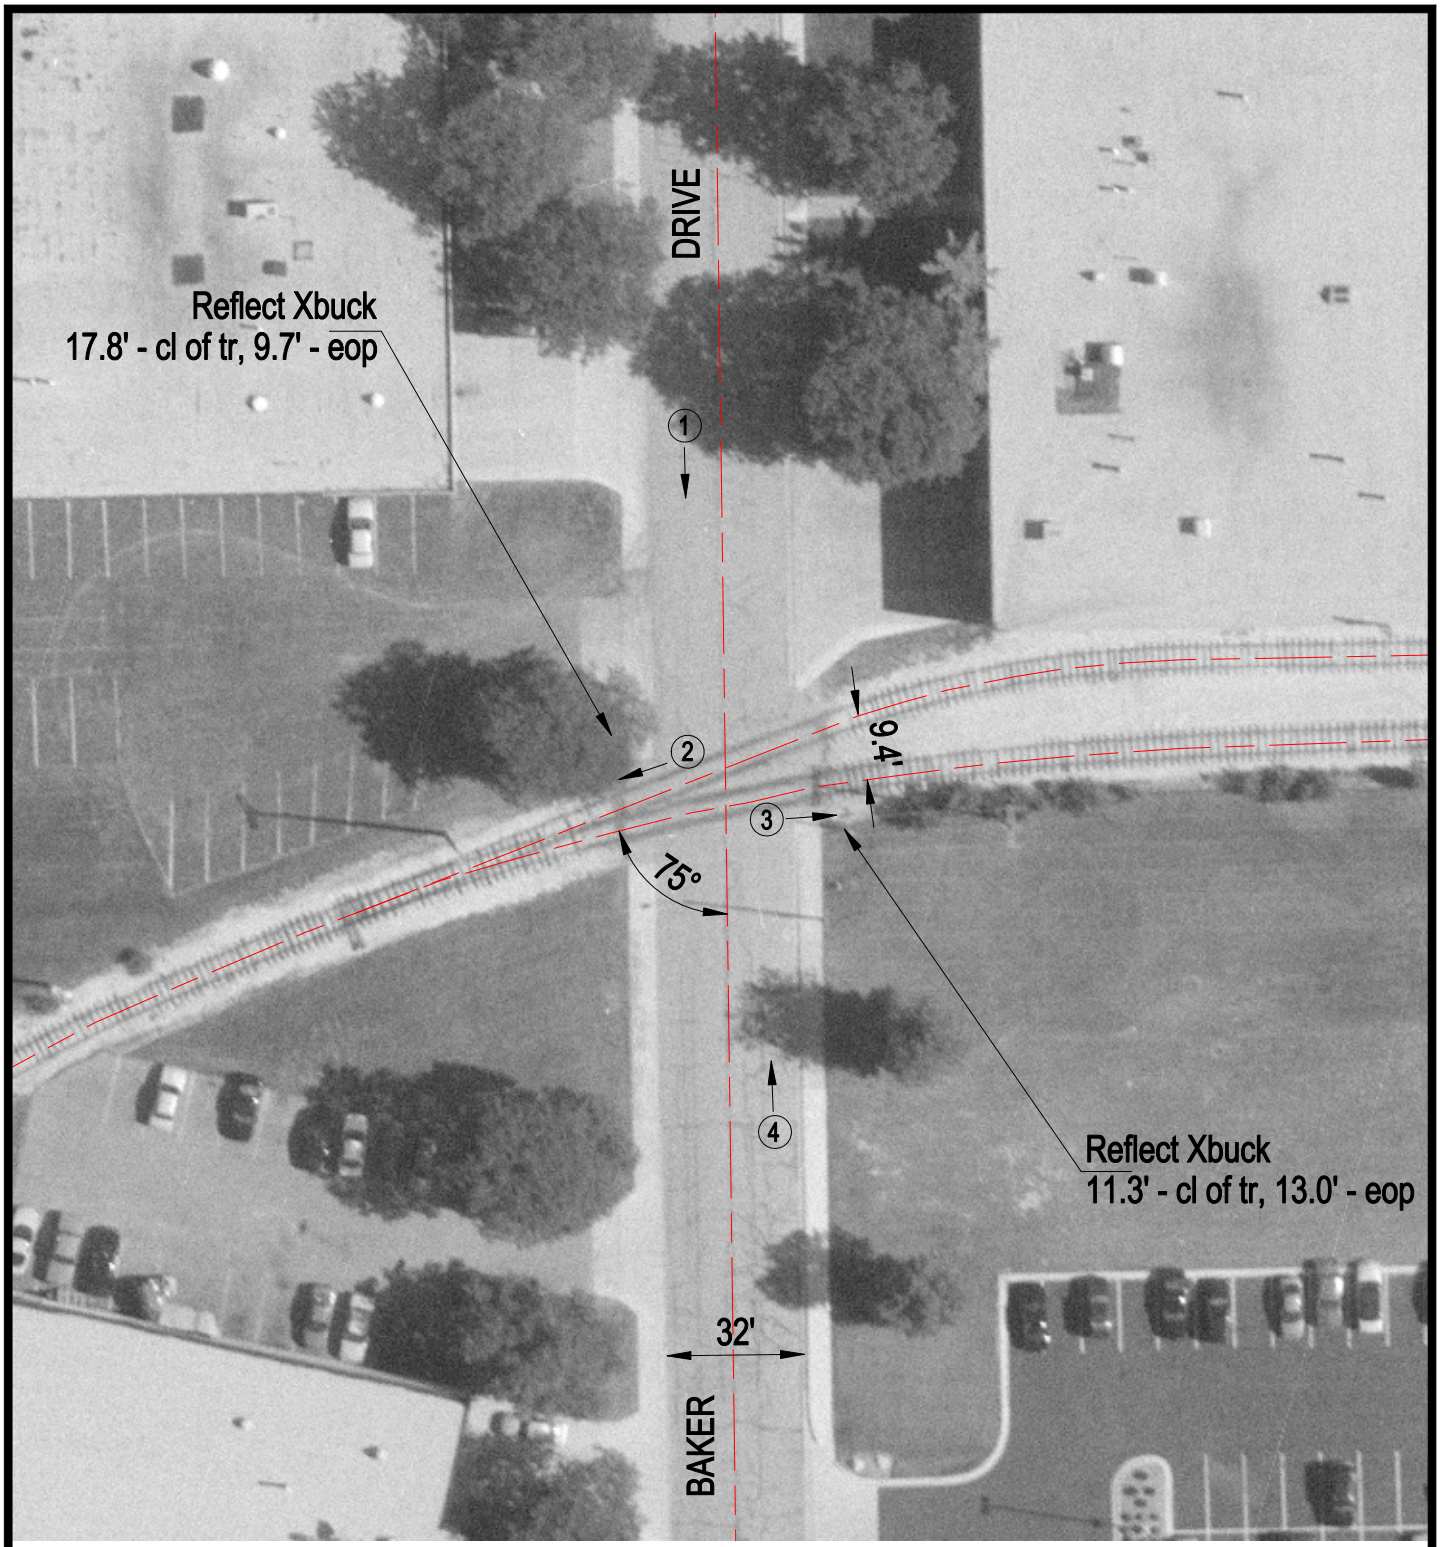

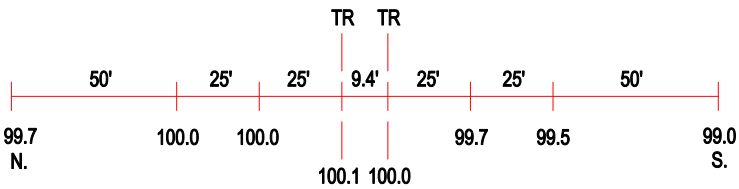

ROAD PROFILE

3 Photo Location

Crossing #:	372187Y
Location:	DuPage Co., City of Itasca (I)
Lat/Long:	41°58'41" / 88°02'17"
Railroad:	SOO
Street:	Baker Drive
Railroad Milepost:	22.00
Crossing Protection:	Signs