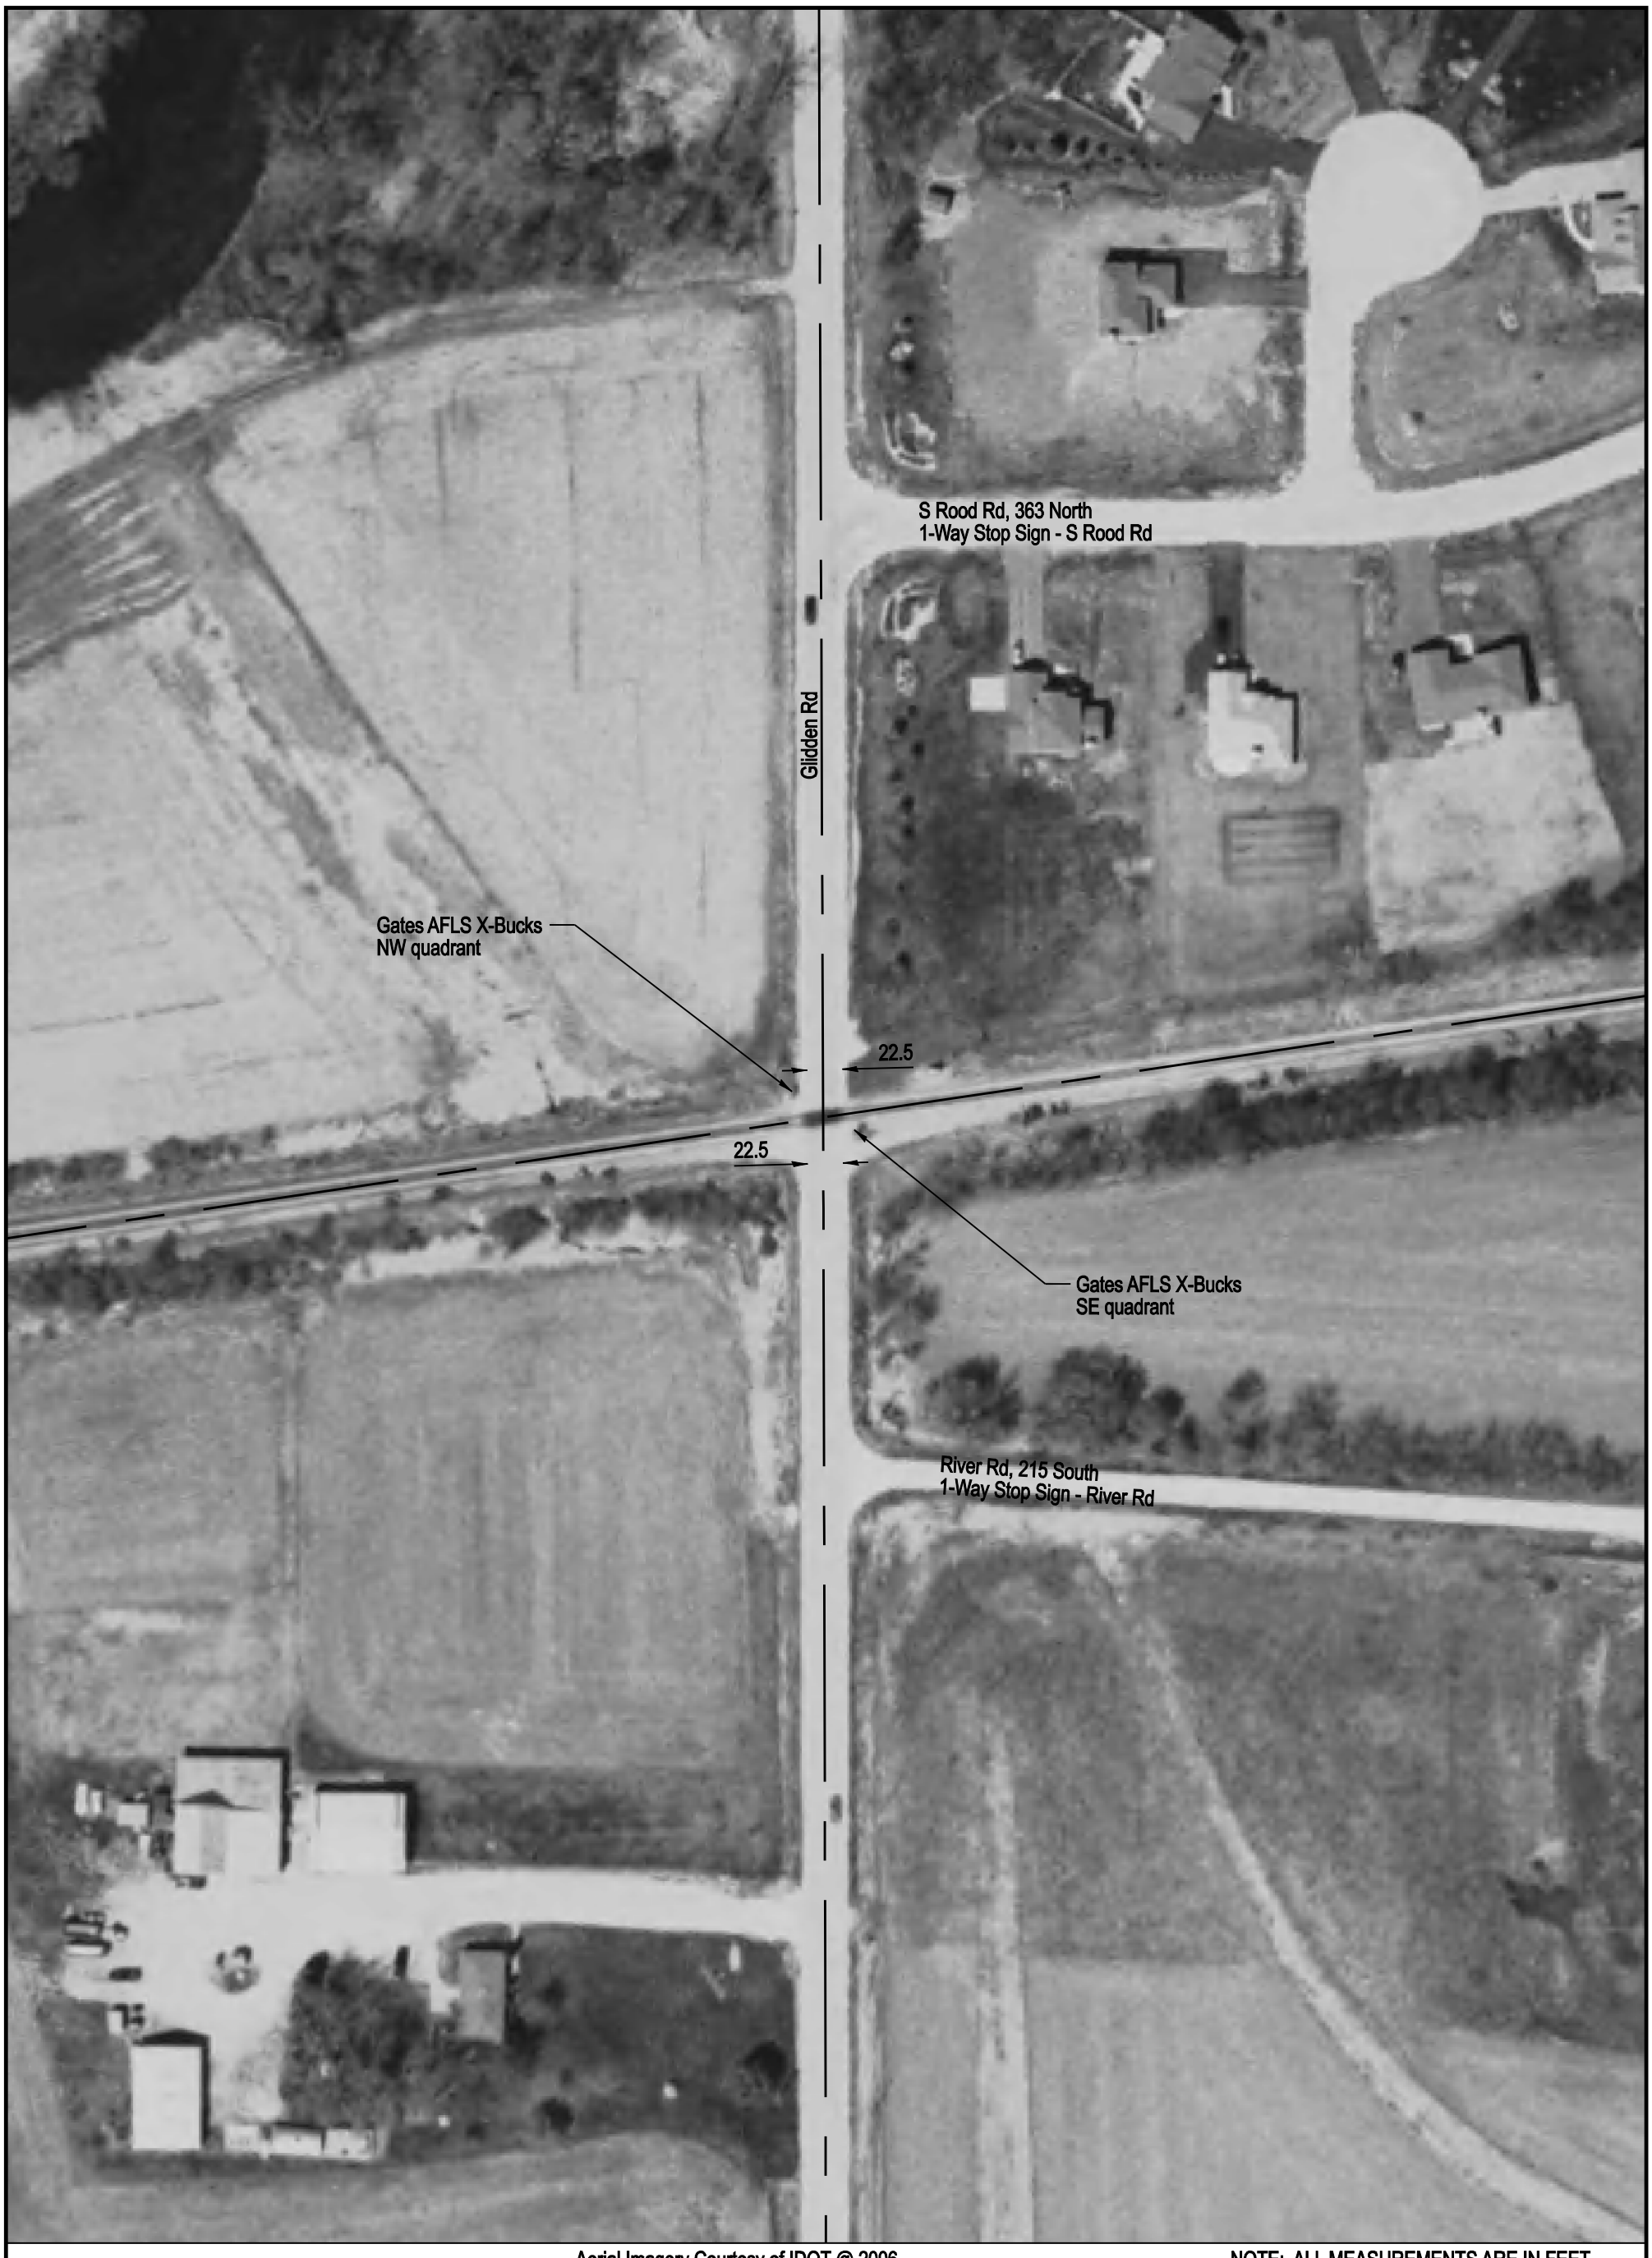

Aerial Imagery Courtesy of IDOT @ 2006

NOTE: ALL MEASUREMENTS ARE IN FEET

DOT/AAR Inventory #: 372299X

Location: DeKalb Co., Near Kingston, IL

Lat/Long: 42° 6' 3"/-88° 47' 0"

Railroad Milepost - Line: 63.97-C

Crossing Angle (Deg.): 80

Crossing Width (By Track): 29.5

Number of Tracks: 1

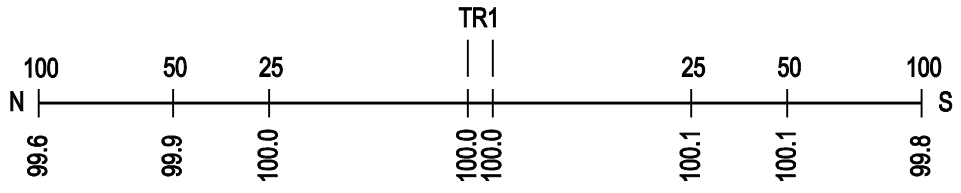

ROAD PROFILE

SCALE IN FEET

100 50 0 100

Copyright 2010 by The State of Illinois