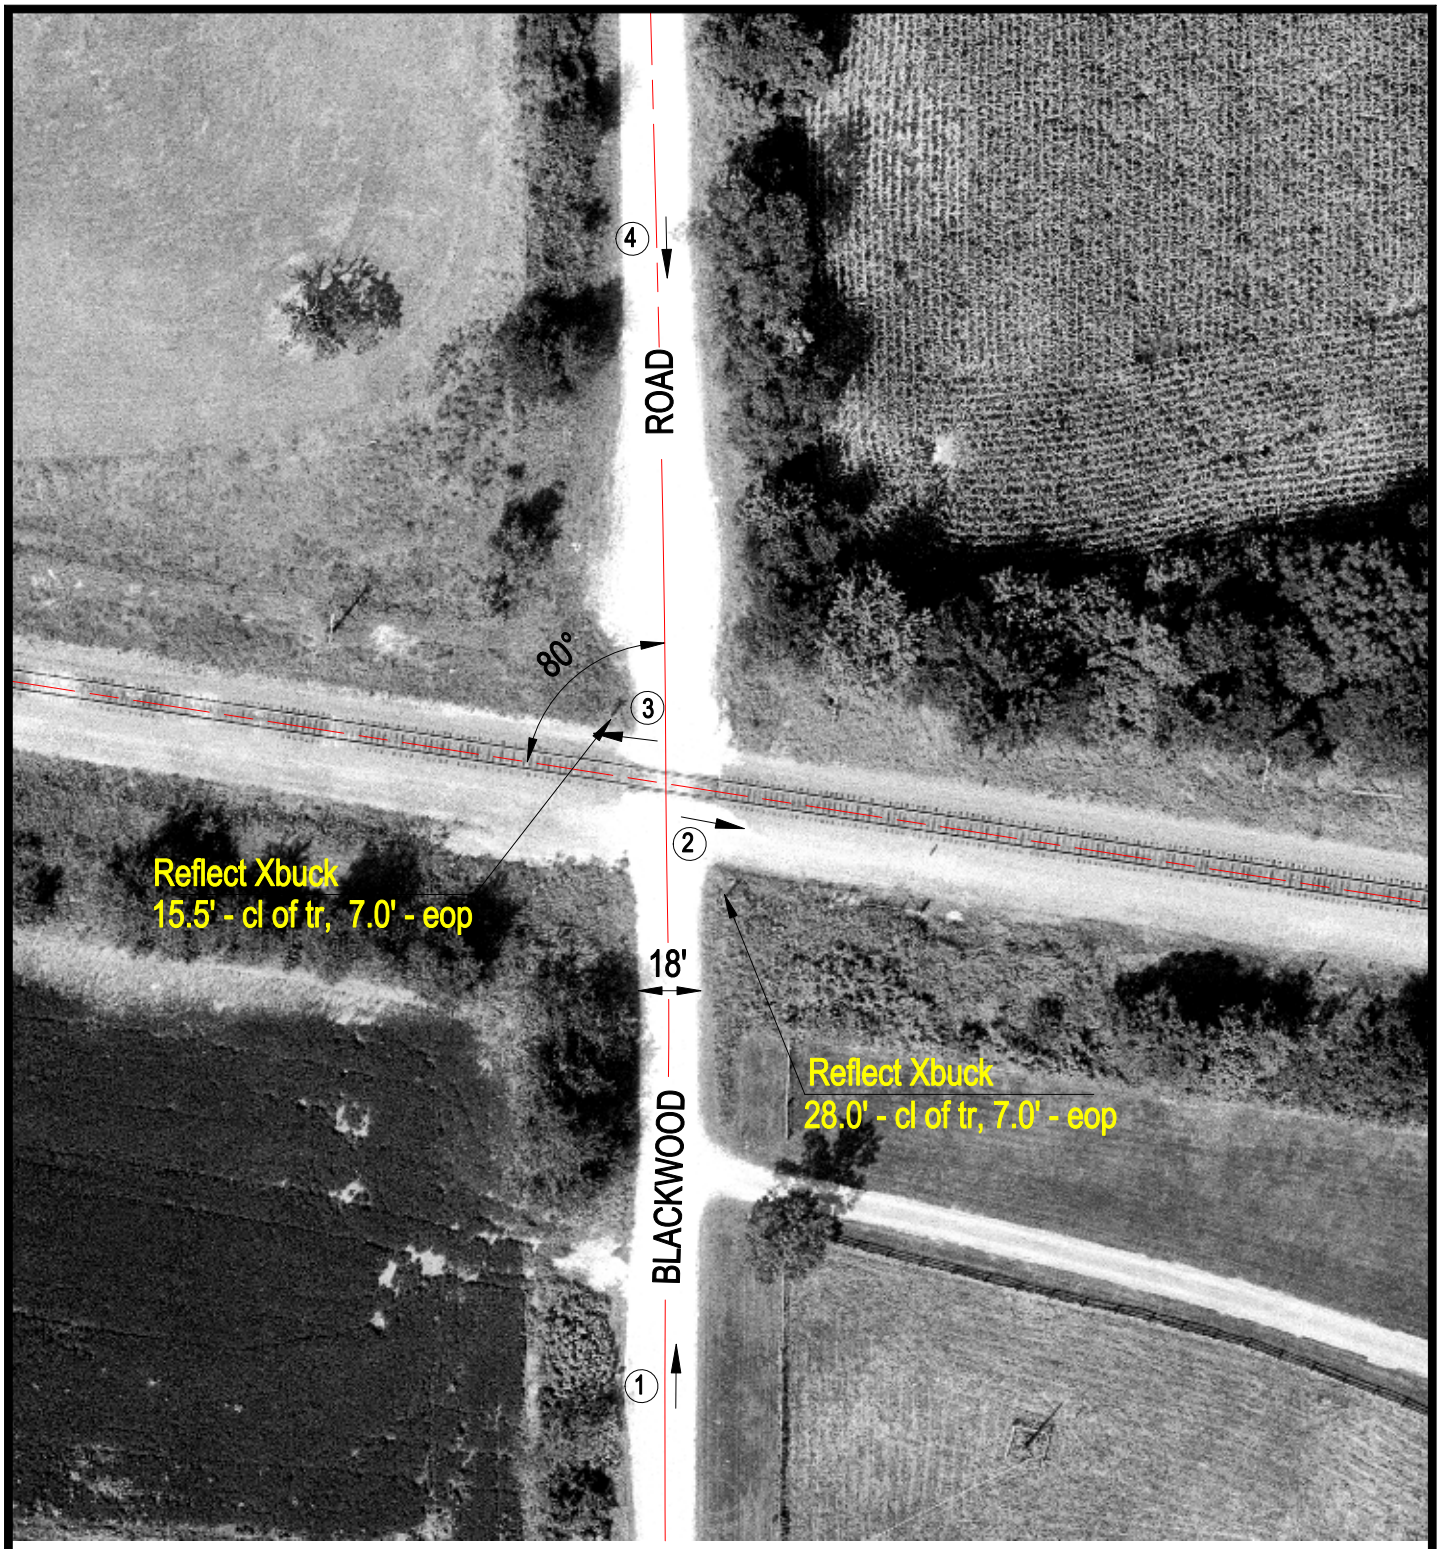

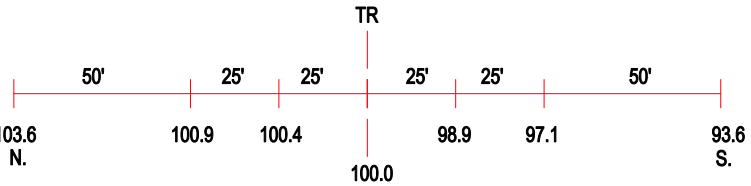

ROAD PROFILE

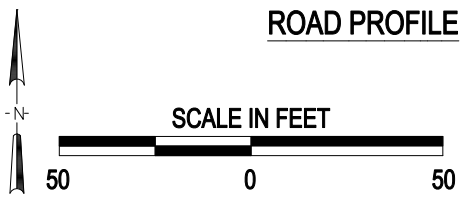

3 Photo Location

Crossing #:	372334J
Location:	Ogle Co., City of Davis Junction (N)
Lat/Long:	42°05'50" / 89°03'24"
Railroad:	I & M
Street:	Blackwood Road
Railroad Milepost:	78.16
Crossing Protection:	Signs

J:\OGLE\372334J\372334J.DWG 03/09/00 11:39 TFG