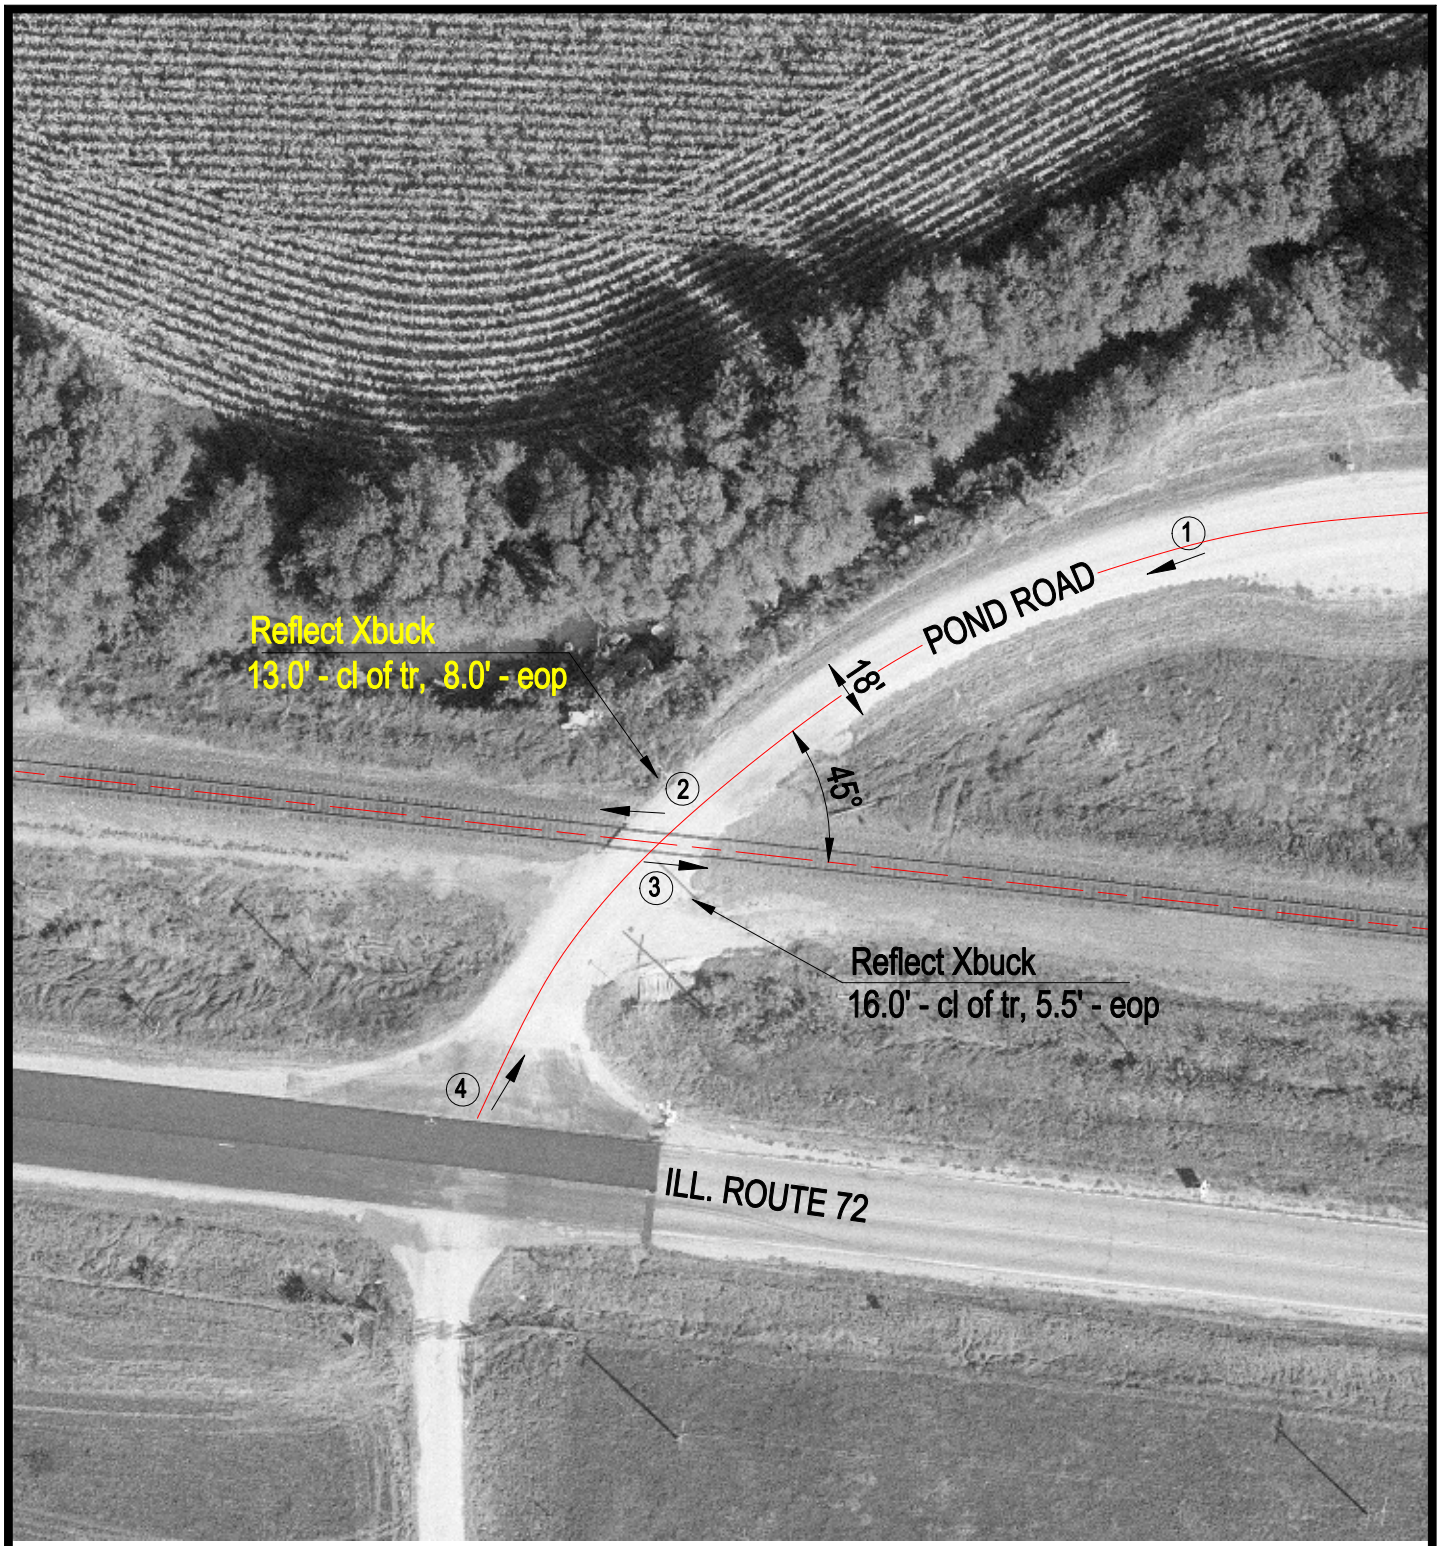

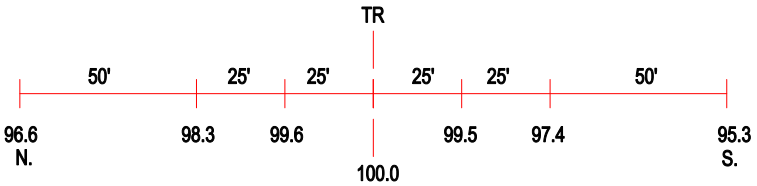

ROAD PROFILE

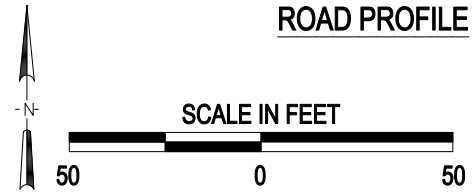

(3) Photo Location

Crossing #:	372371L
Location:	Ogle Co., City of Adeline (N)
Lat/Long:	42°07'43" / 89°27'31"
Railroad:	I & M
Street:	Pond Road
Railroad Milepost:	99.67
Crossing Protection:	Signs

J:\OGLE\372371L\372371L.DWG 03/10/00 11:40 TFG