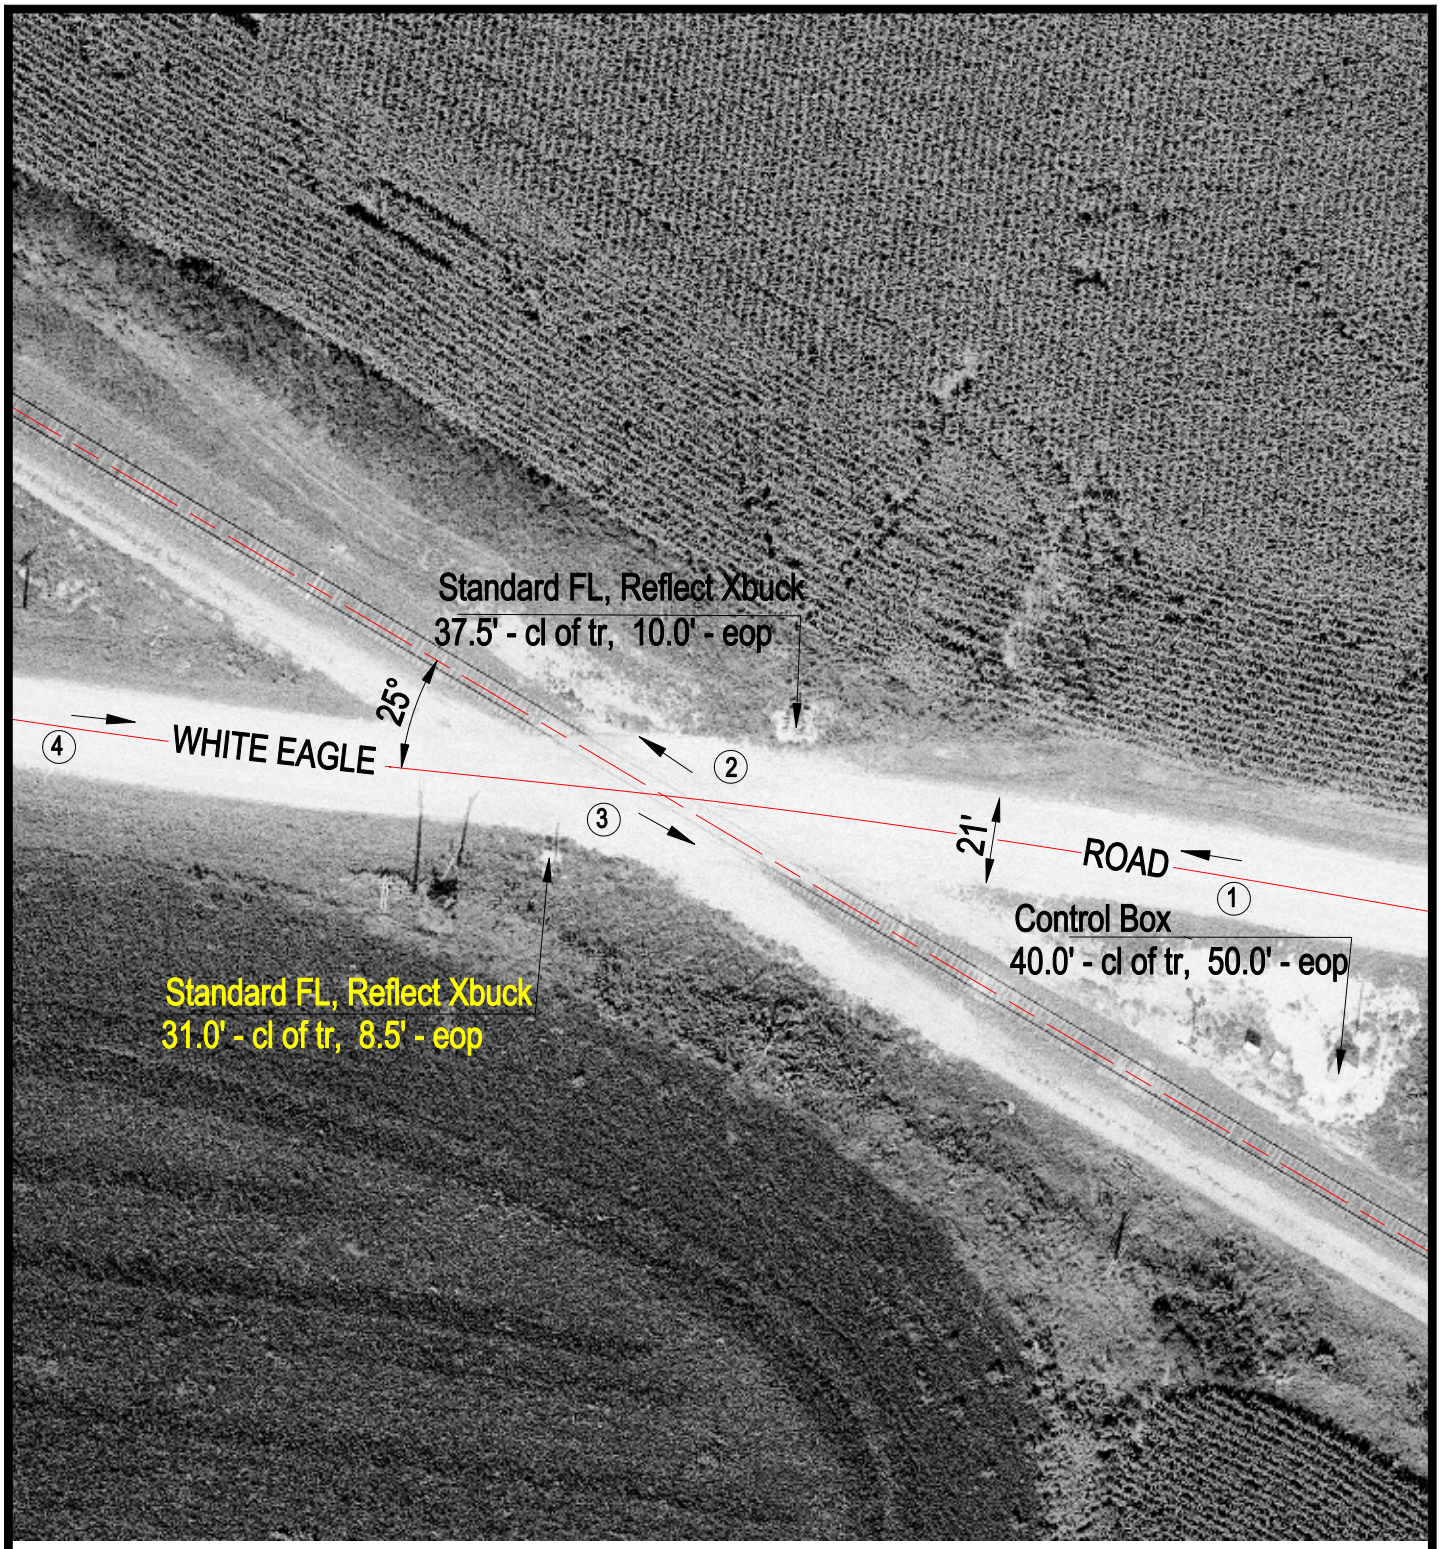

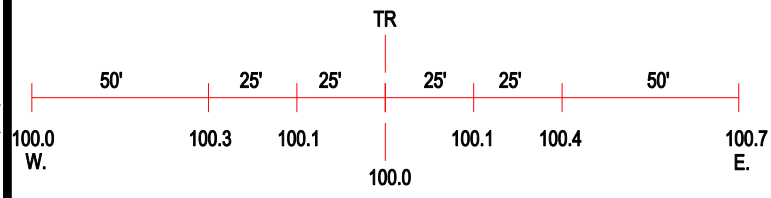

ROAD PROFILE

N

SCALE IN FEET

50 0 50

3 Photo Location

Crossing #:	372379R
Location:	Ogle Co., City of Adeline (N)
Lat/Long:	42°08'34" / 89°31'52"
Railroad:	I & M
Street:	White Eagle Road
Railroad Milepost:	103.56
Crossing Protection:	Train Activated Devices

J:\OGLE\372379R\372379R.DWG 03/10/00 12:15 TFG