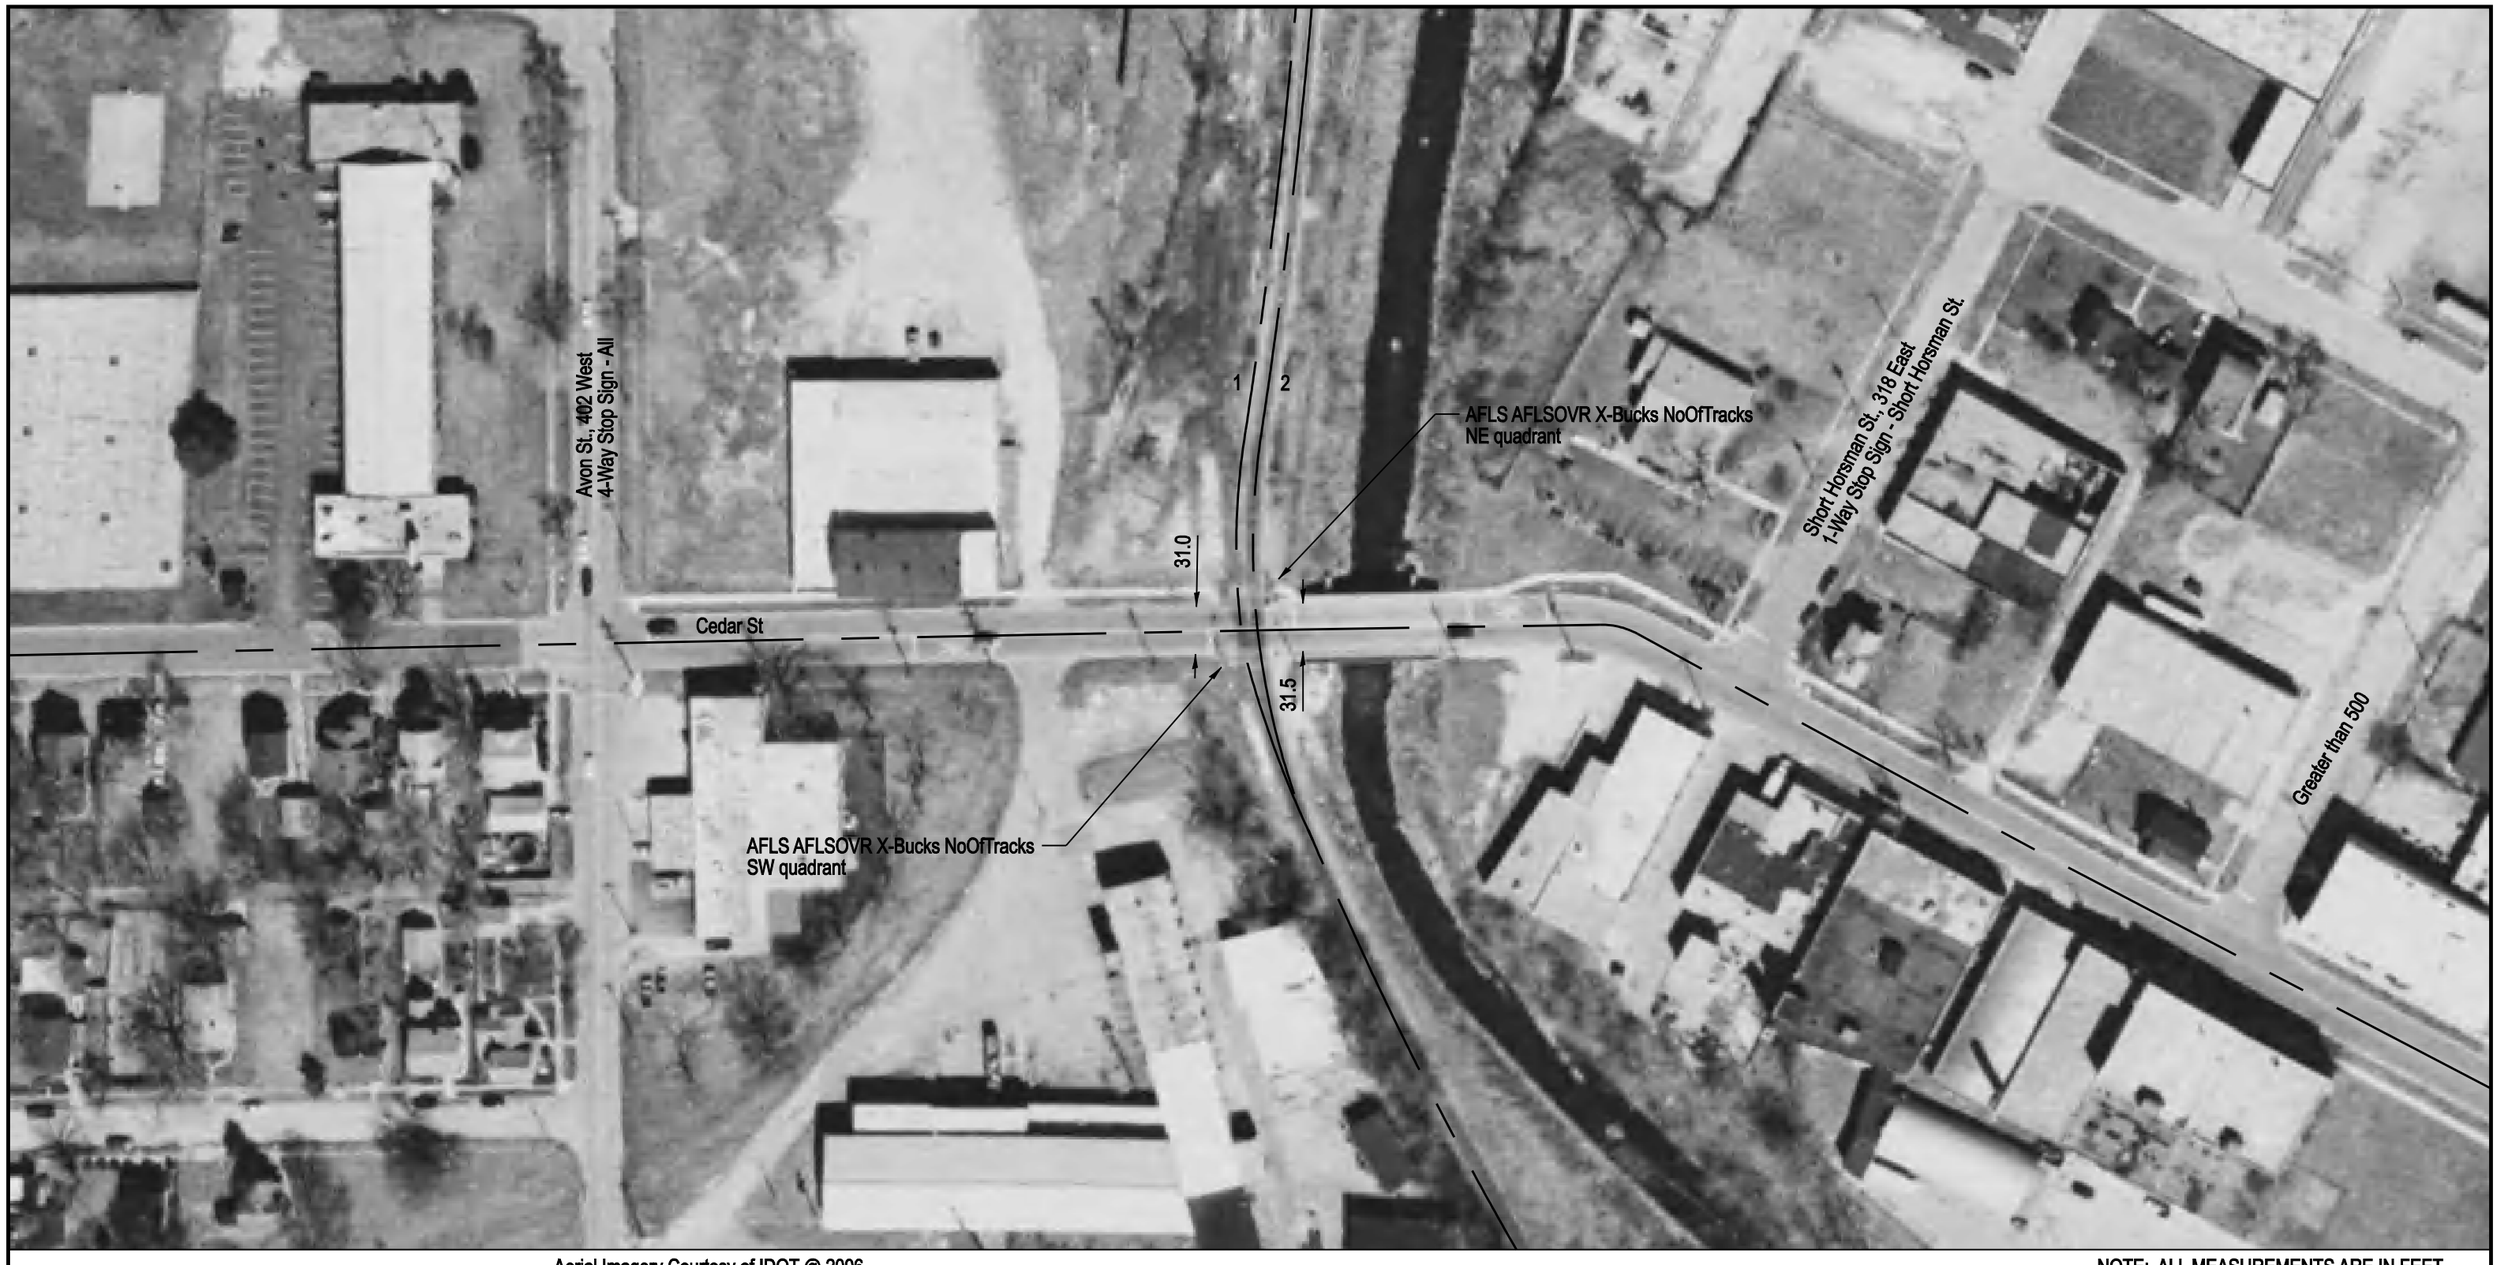

Aerial Imagery Courtesy of IDOT @ 2006

NOTE: ALL MEASUREMENTS ARE IN FEET

DOT/AAR Inventory #: 387298K

Location: Winnebago Co., In Rockford, IL

Lat/Long: 42º 16' 13"/-89º 6' 17"

Railroad Milepost-Line: 13.2-MM

Crossing Angle (Deg.): 80

Crossing Width (By Track): 42.0, 42.0 (1 to 2)

Number of Tracks: 2

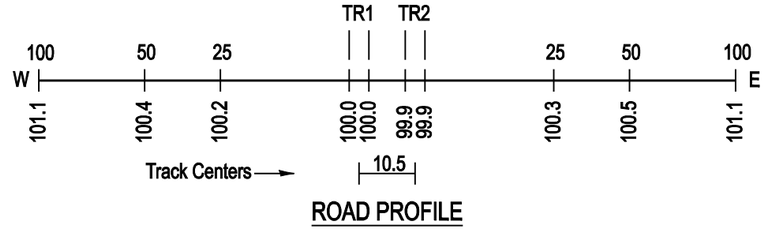

ROAD PROFILE

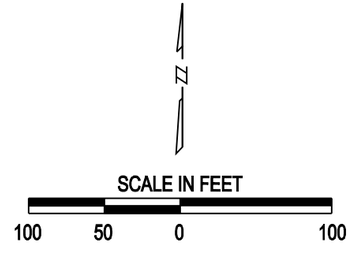

Copyright 2010 by The State of Illinois