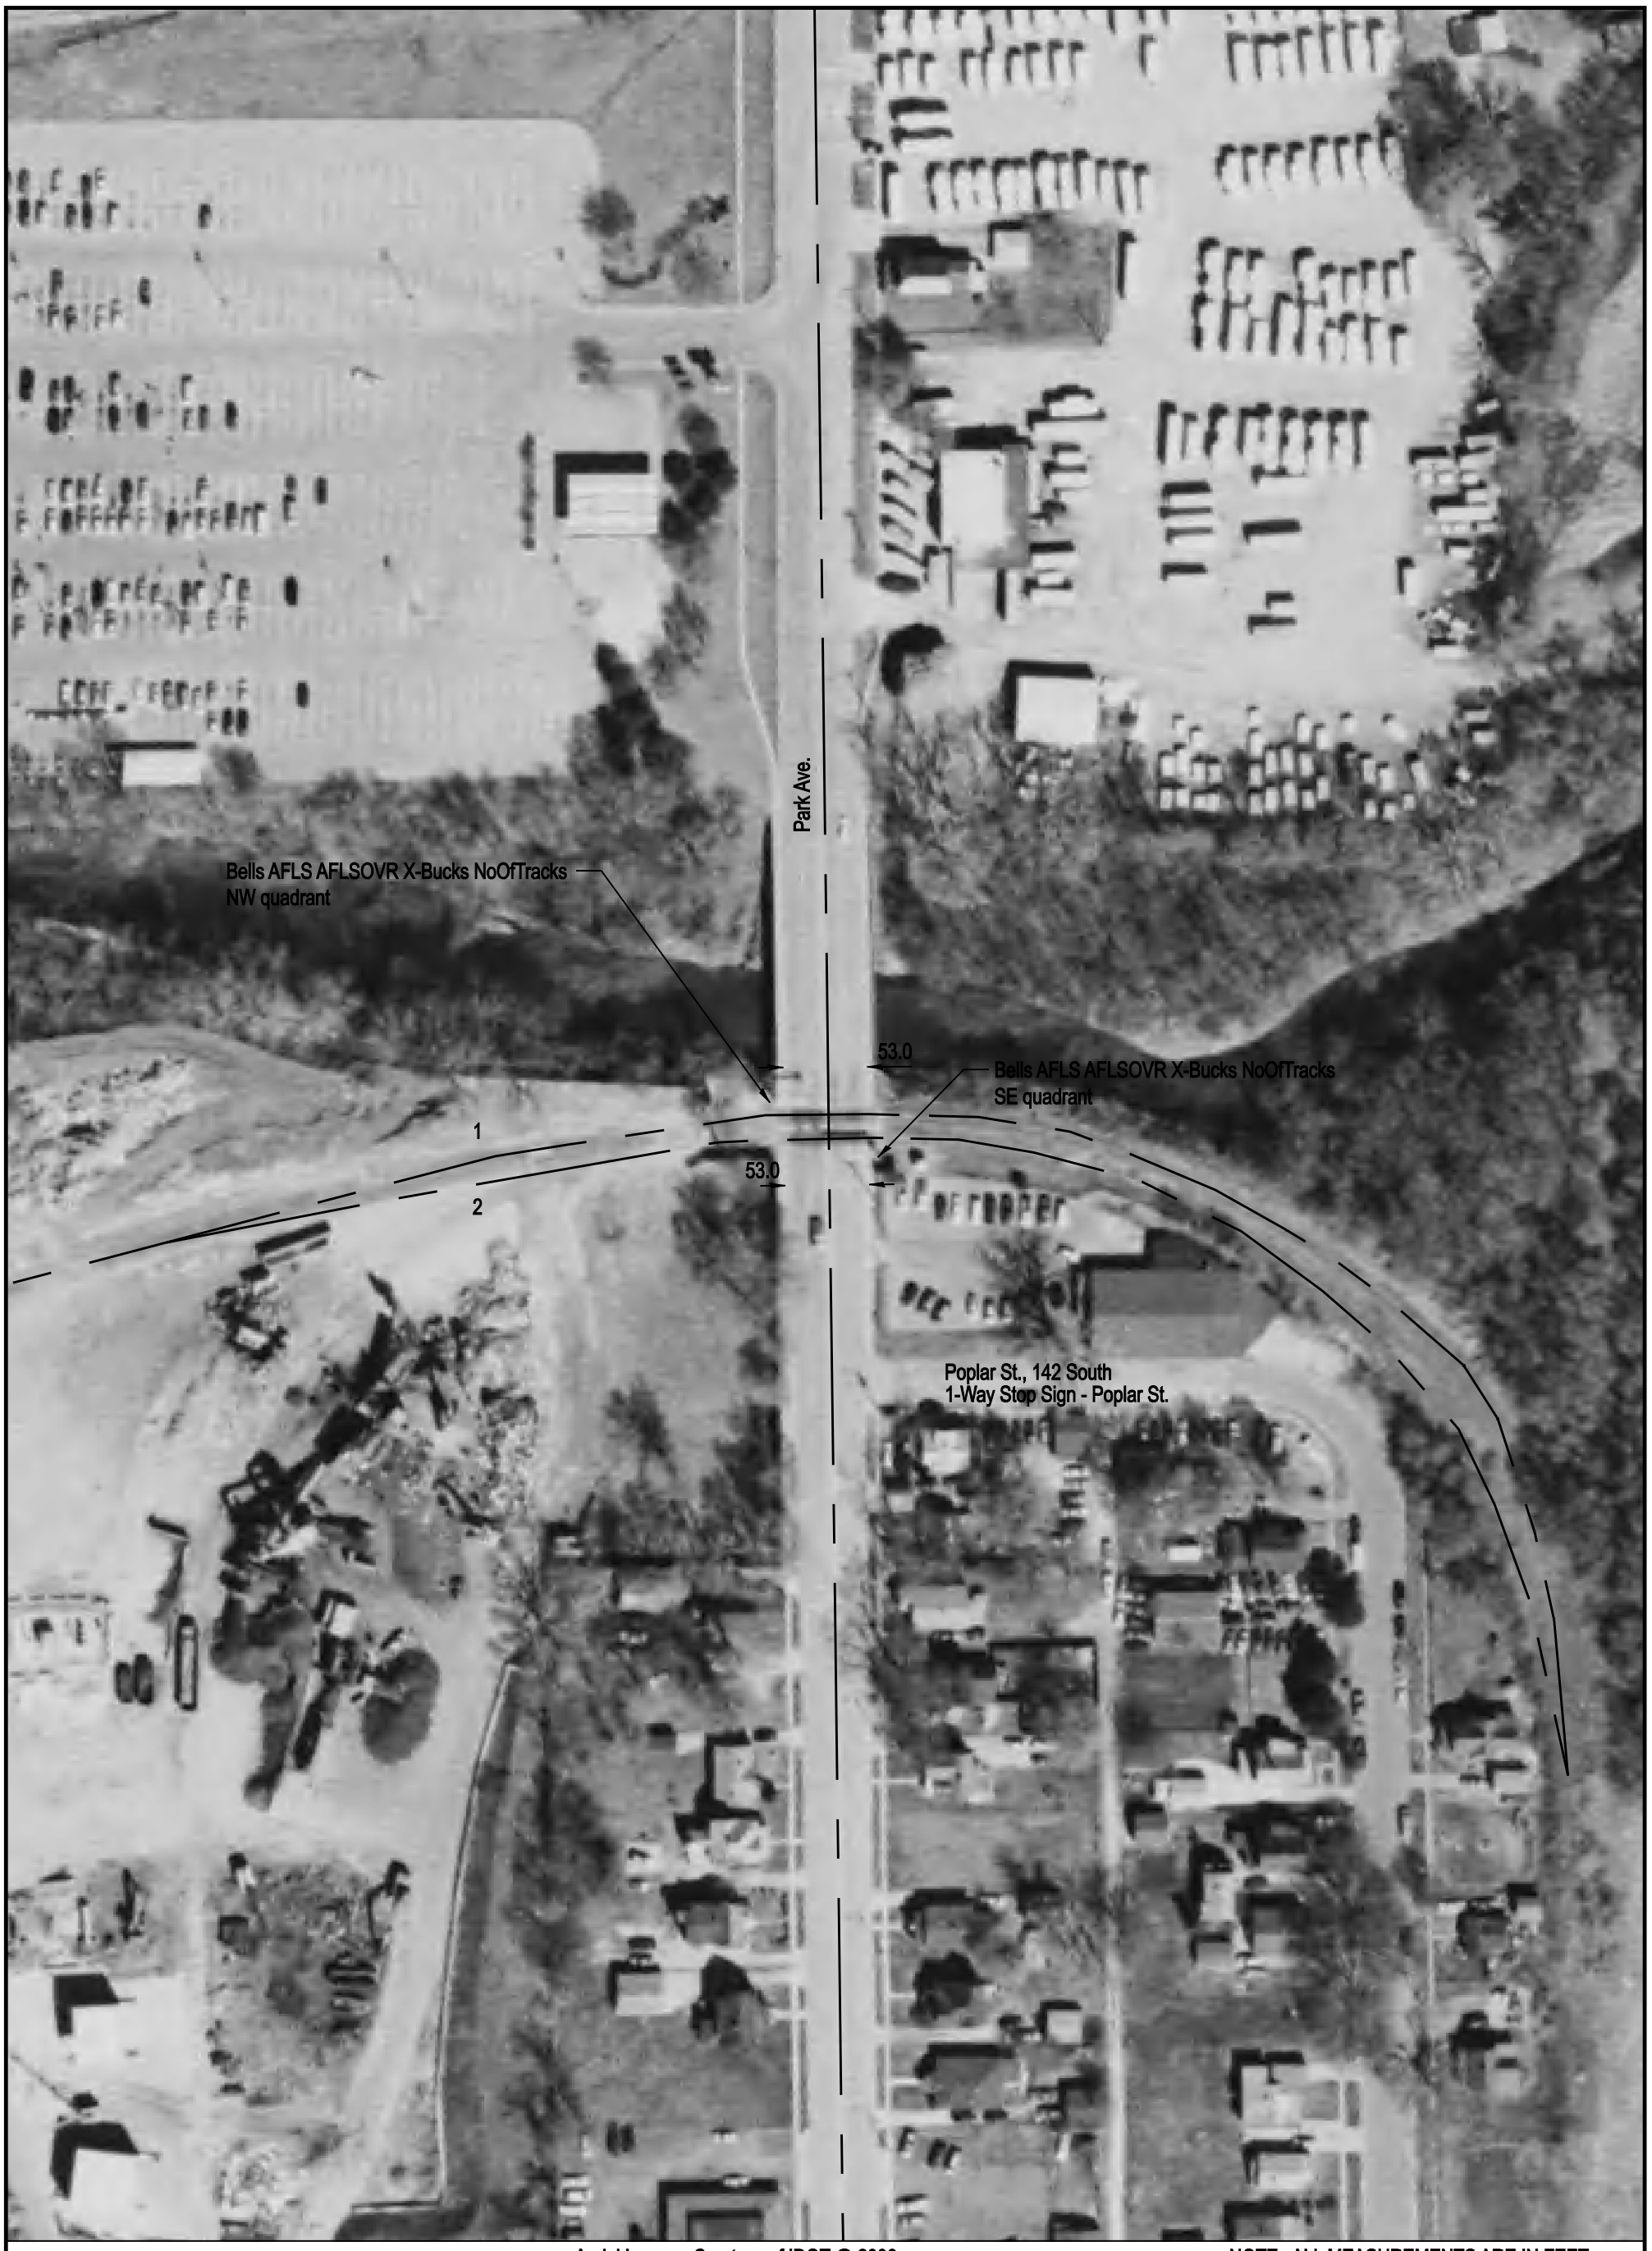


Aerial Imagery Courtesy of IDOT @ 2006

NOTE: ALL MEASUREMENTS ARE IN FEET

DOT/AAR Inventory #: 388425M

Location: Winnebago Co., In South Beloit, IL

Lat/Long: 42º 29' 44"/-89º 1' 37"

Railroad Milepost - Line: Not Available-D

Crossing Angle (Deg.): 90

Crossing Width (By Track): 62.5, 63.0 (1 to 2)

Number of Tracks: 2

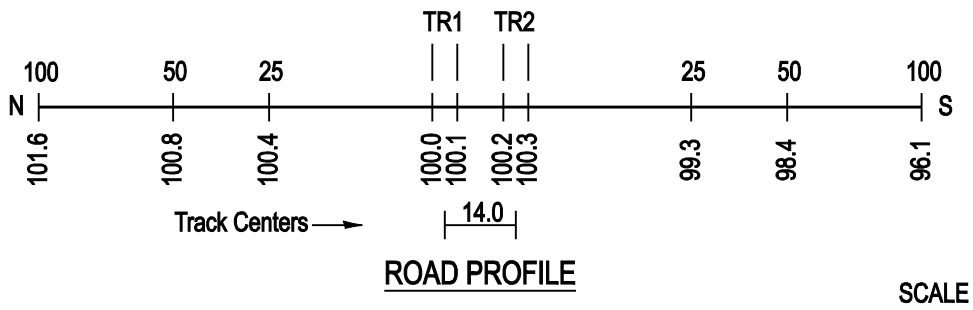


ROAD PROFILE

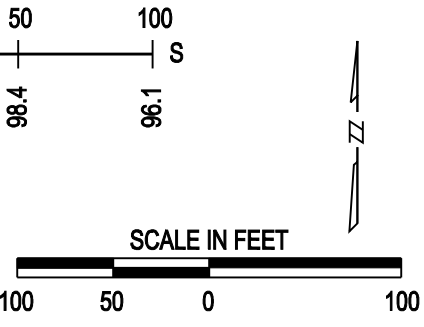


Copyright 2010 by The State of Illinois