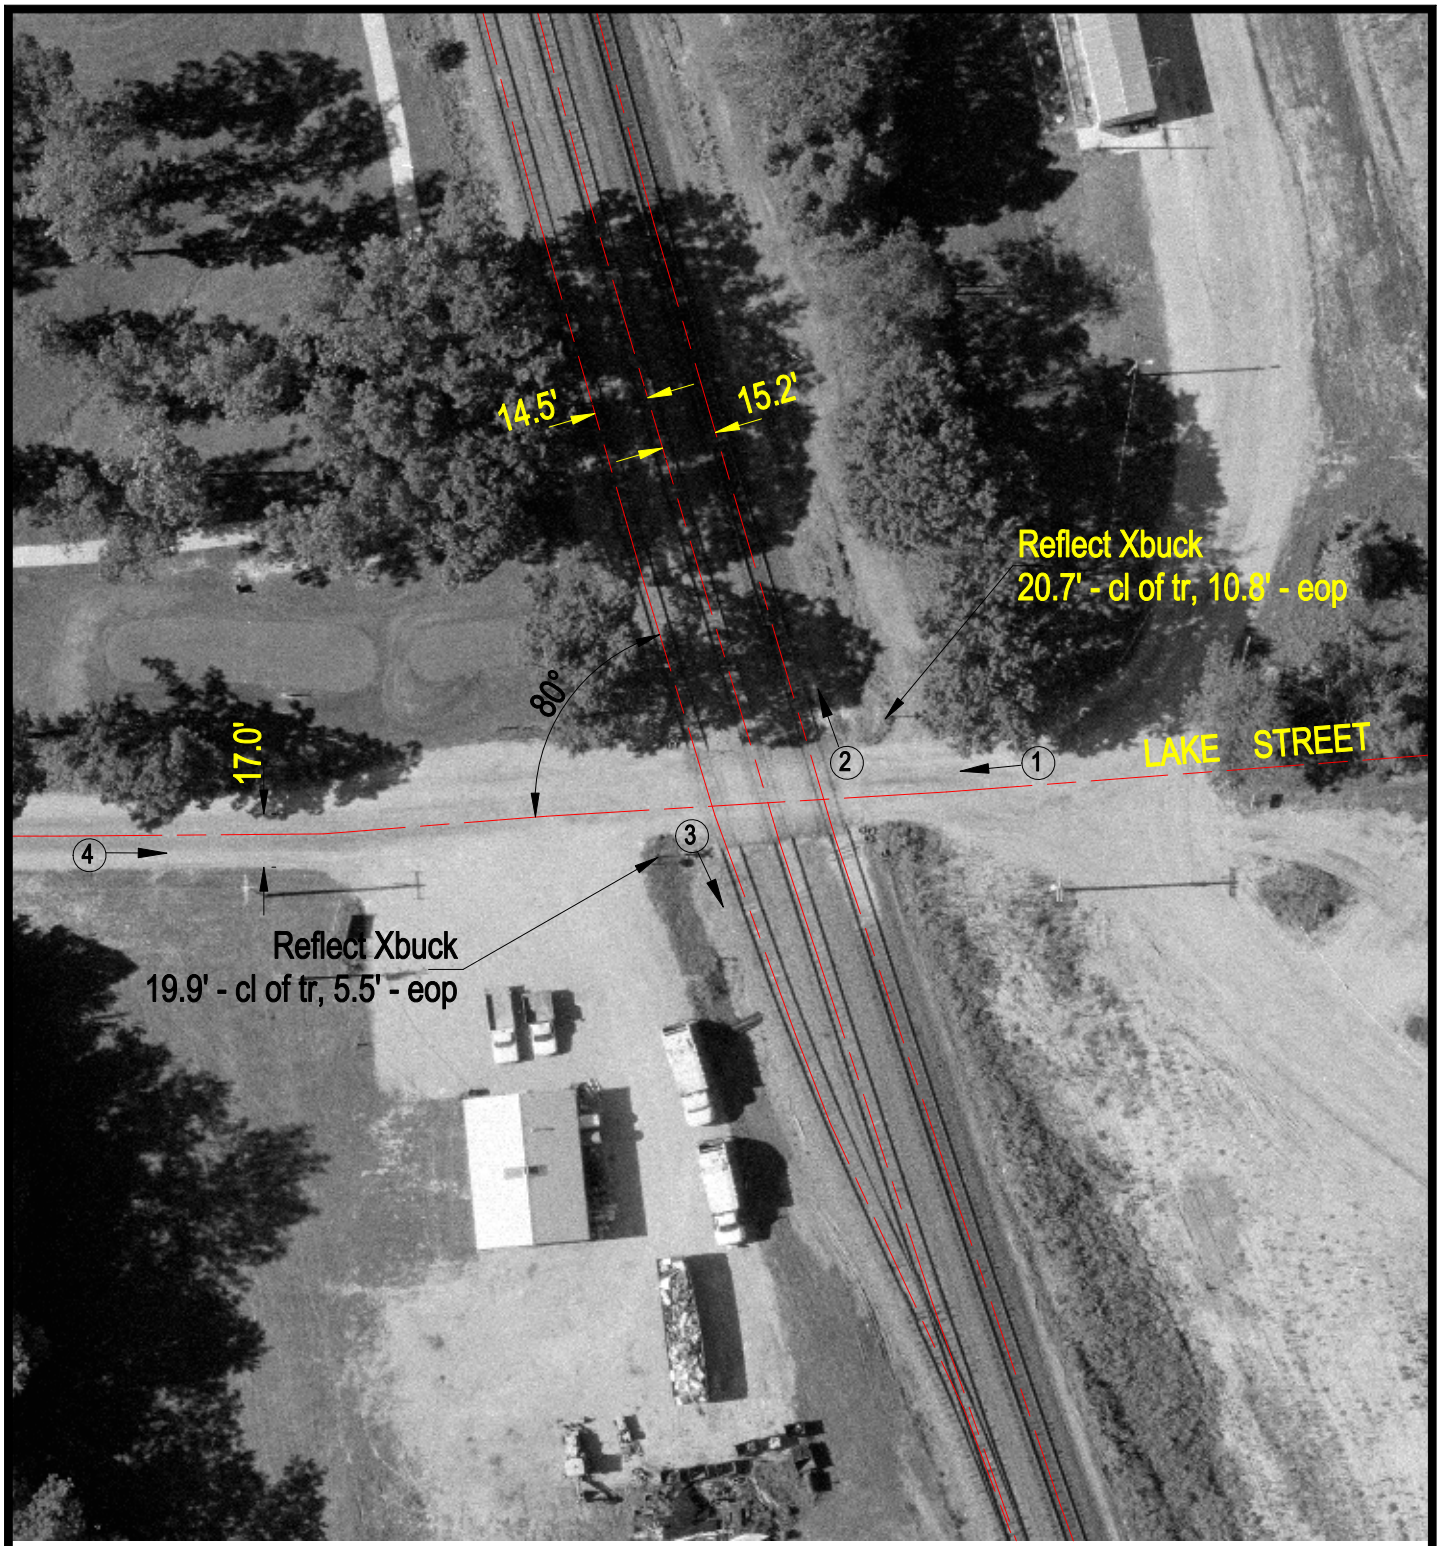

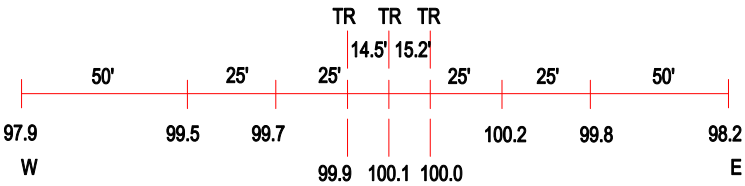

ROAD PROFILE

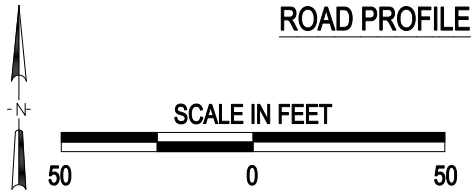

3 Photo Location

Crossing #: 424701O

Location: Marion Co., City of Salem (In)

Lat/Long: 38°37'01" / 88°56'06

Railroad: UP

Street: Lake Street

Railroad Milepost: ?

Crossing Protection: Sign

J:\MARION\424701O\424701O.DWG 10/13/00 15:46 JLA