


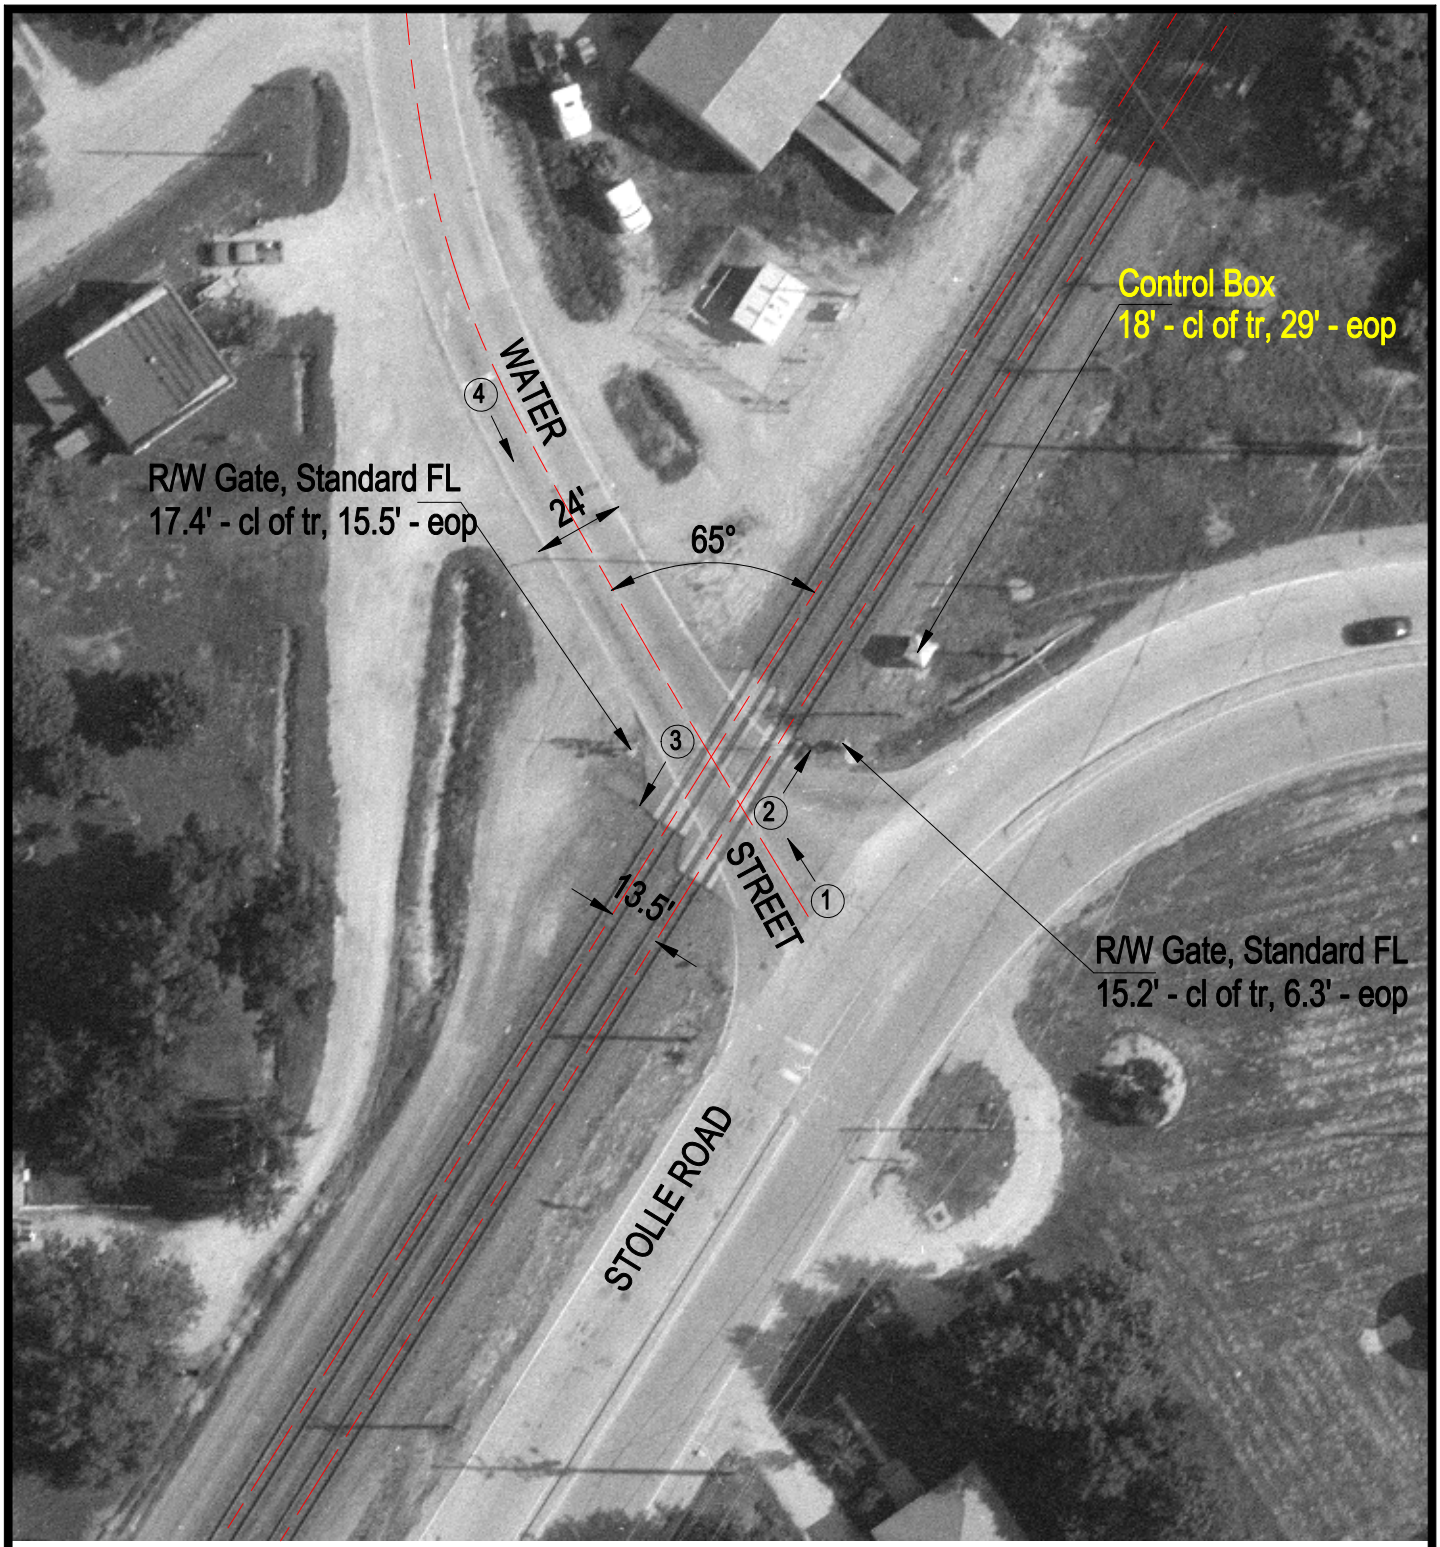


ROAD PROFILE

N

SCALE IN FEET

50 0 50

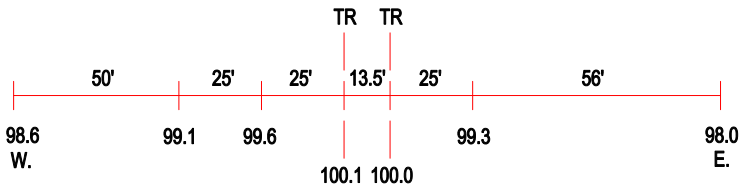3 Photo Location

| | |
|---|---|
| Crossing #: | 424762C |
| Location: | St. Clair Co., City of Cahokia (N) |
| Lat/Long: | 38°32'38" / 90°11'51" |
| Railroad: | UP |
| Street: | Water Street |
| Railroad Milepost: | 4.24 |
| Crossing Protection: | Train Activated Devices |