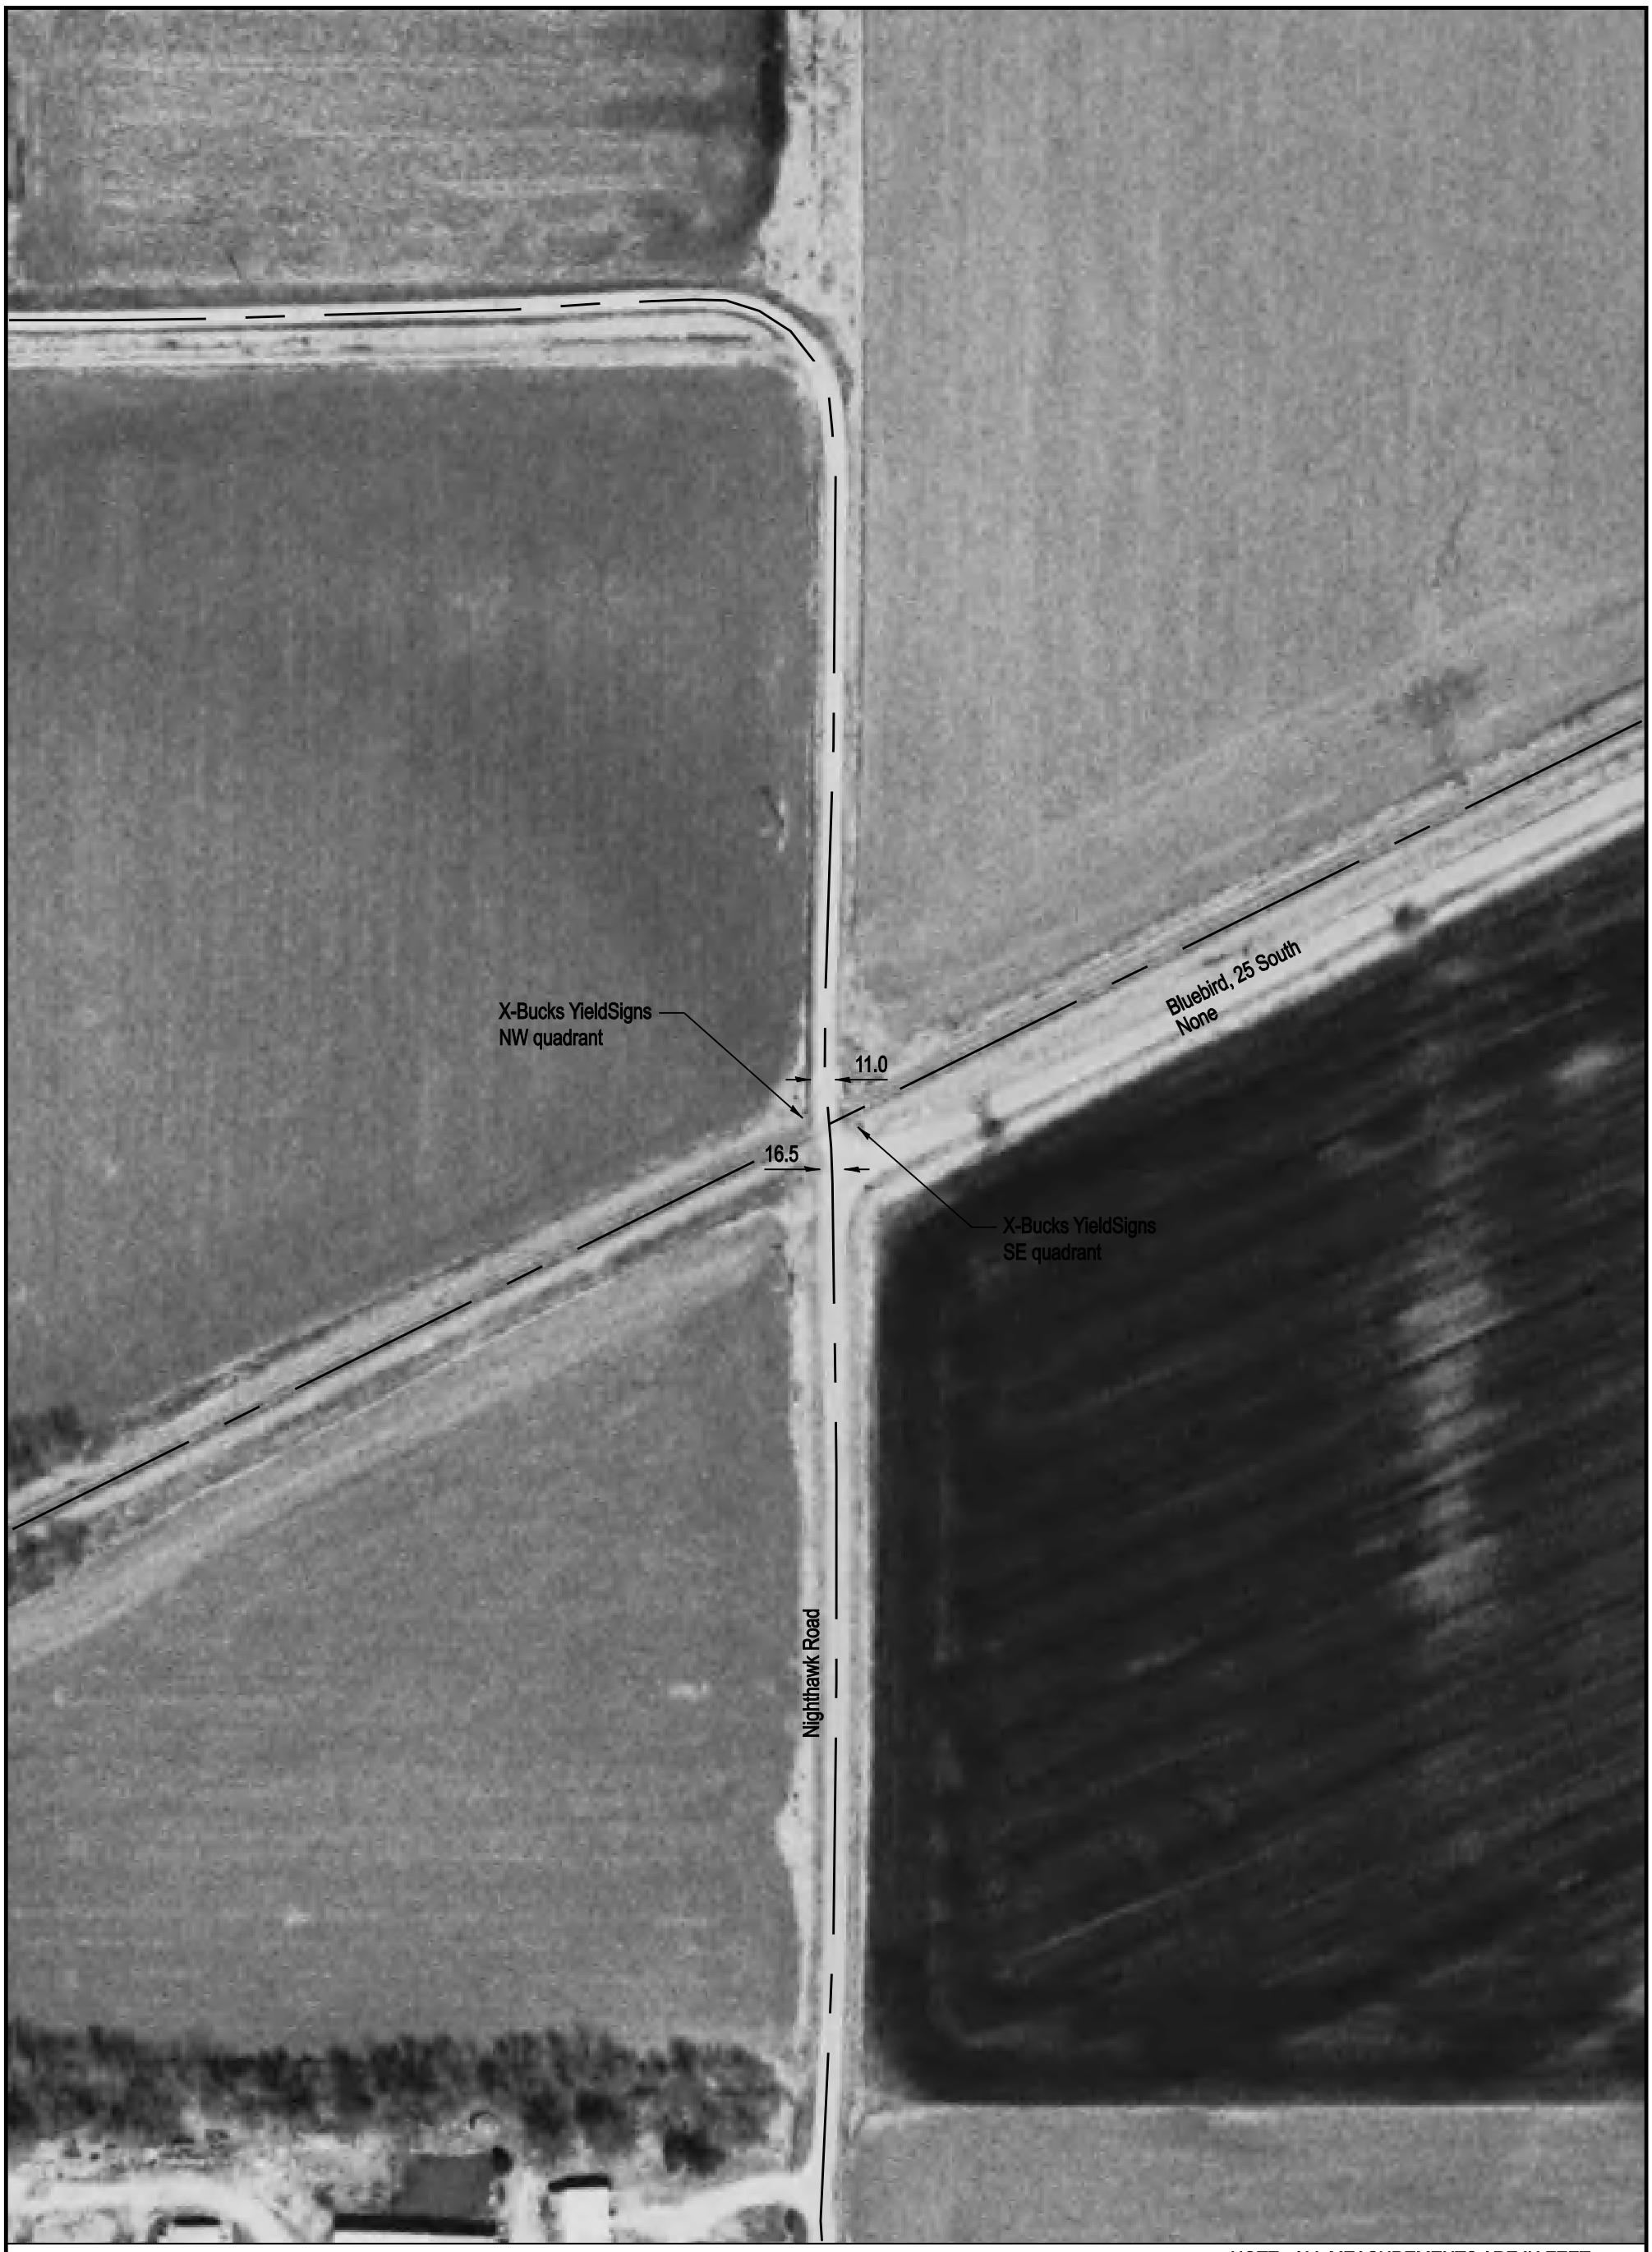

NOTE: ALL MEASUREMENTS ARE IN FEET

DOT/AAR Inventory #: 430962A

Location: Perry Co., Near Tamaroa, IL

Lat/Long: 38º 7' 18"/-89º 14' 31"

Railroad Milepost - Line: 101.5-L

Crossing Angle (Deg.): 70

Crossing Width (By Track): 24.0

Number of Tracks: 1

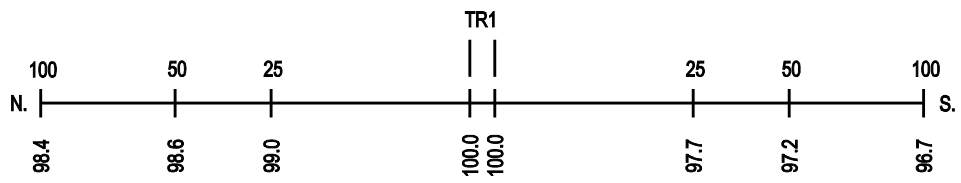

ROAD PROFILE

SCALE IN FEET

100 50 0 100