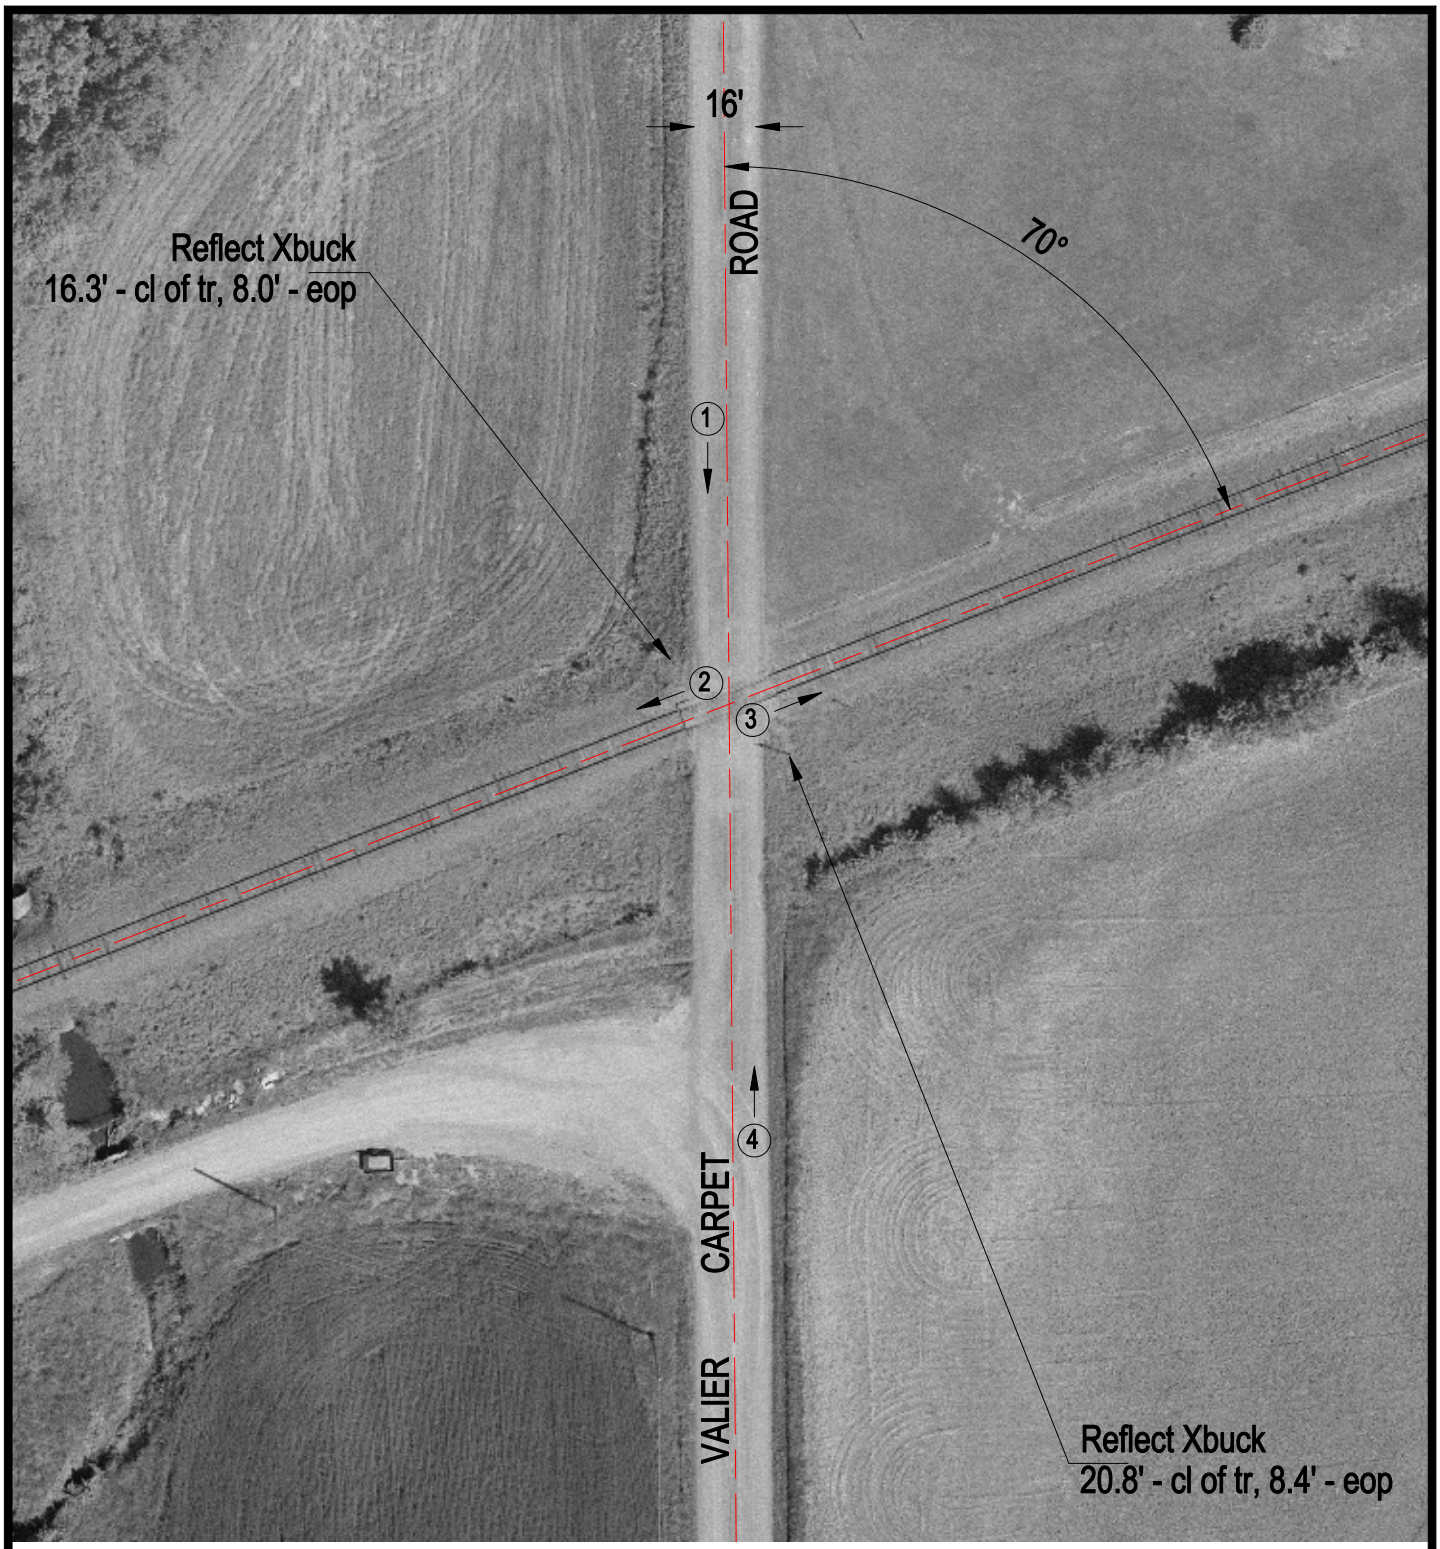

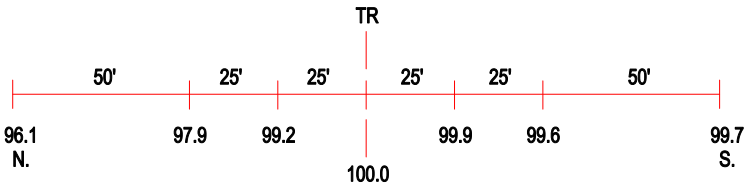

ROAD PROFILE

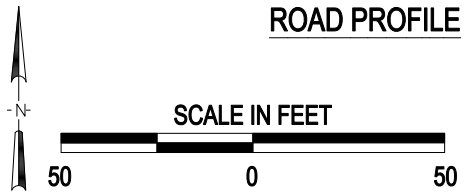

(3) Photo Location

Crossing #:	430969X
Location:	Perry Co., City of Tamaroa (N)
Lat/Long:	38°06'30" / 89°16'43"
Railroad:	UP
Street:	Valier Carpet Road
Railroad Milepost:	99.29
Crossing Protection:	Signs