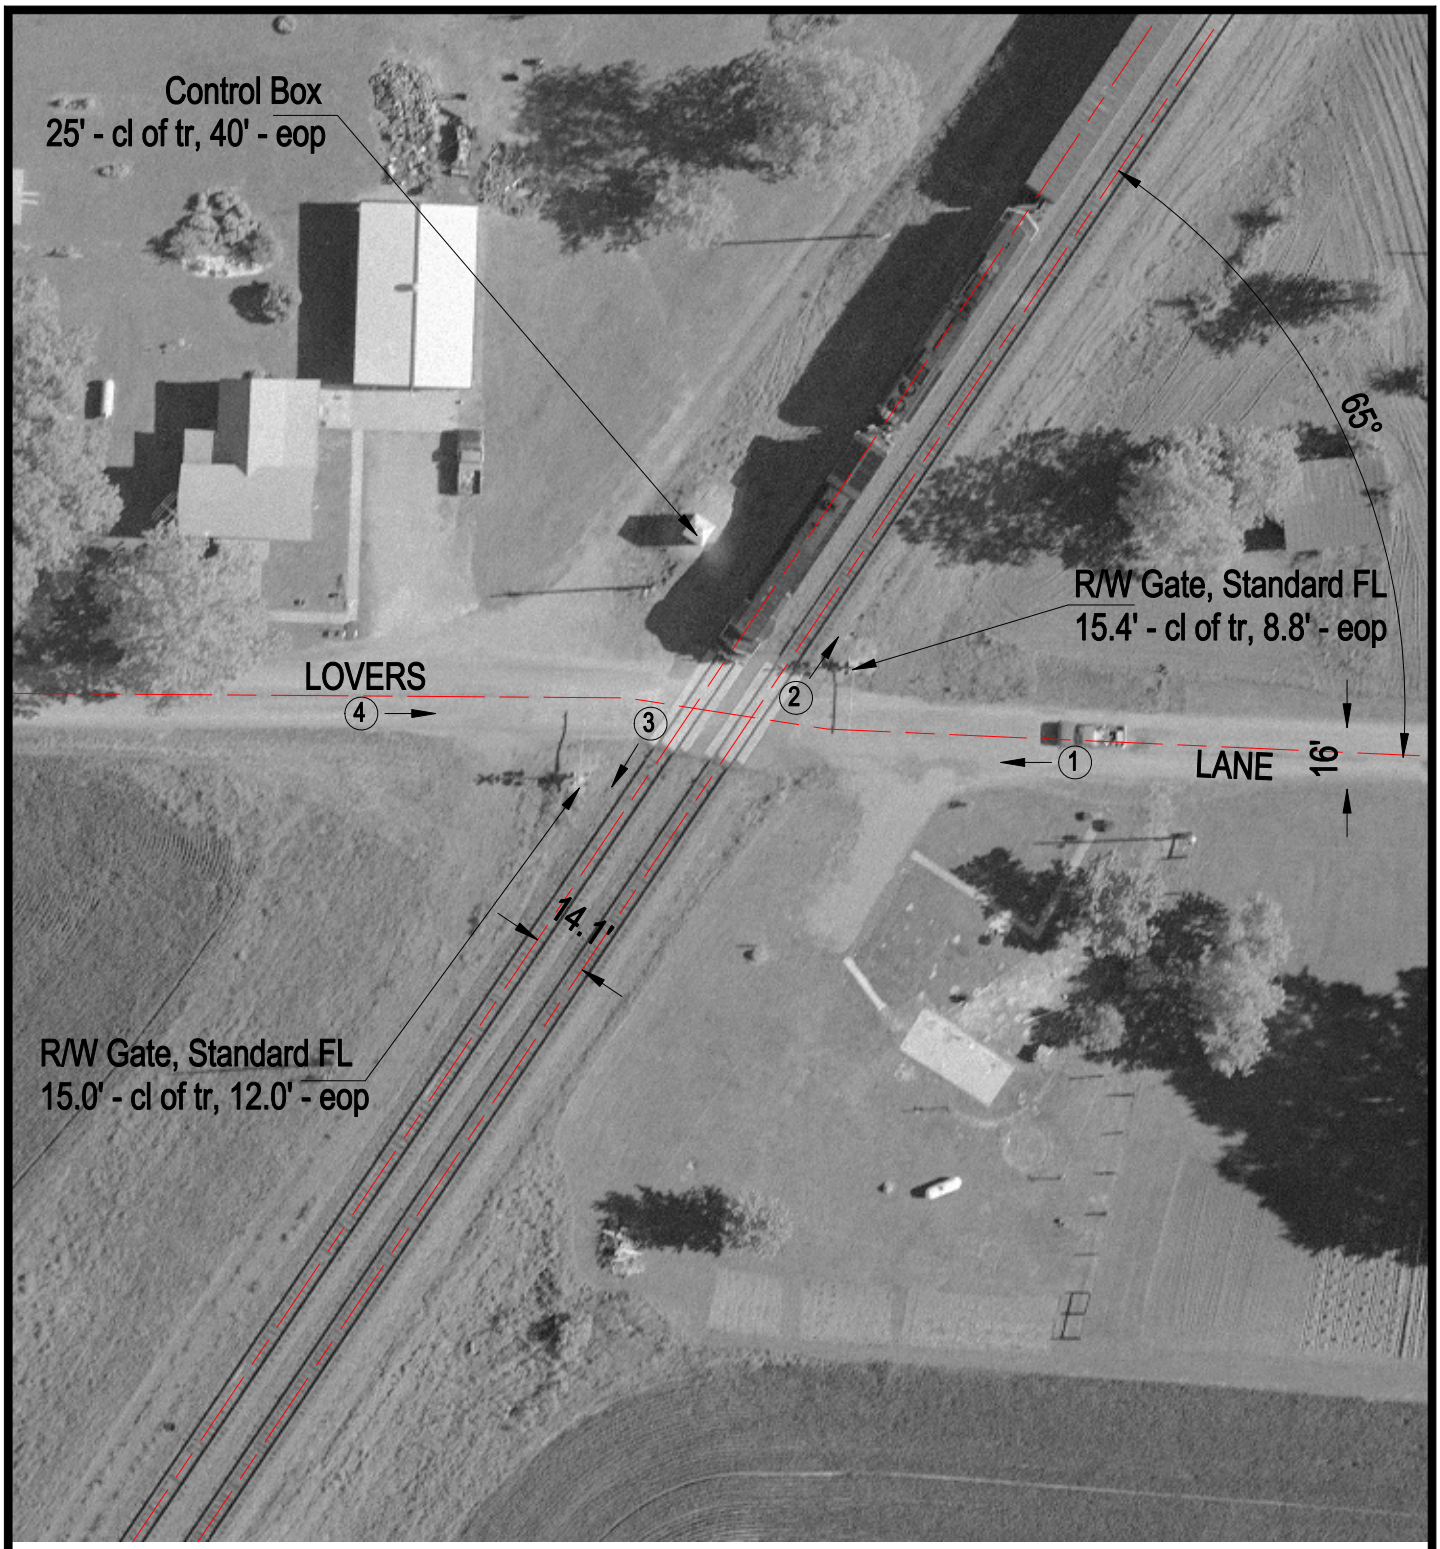

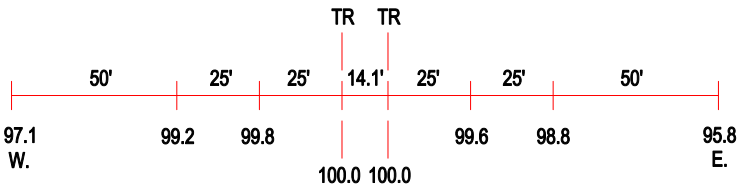

ROAD PROFILE

3 Photo Location

Crossing #:	430978W
Location:	Jackson Co., City of Grimsey (N)
Lat/Long:	37°45'01" / 89°27'00"
Railroad:	UP
Street:	Lovers Lane
Railroad Milepost:	335.72
Crossing Protection:	Train Activated Devices