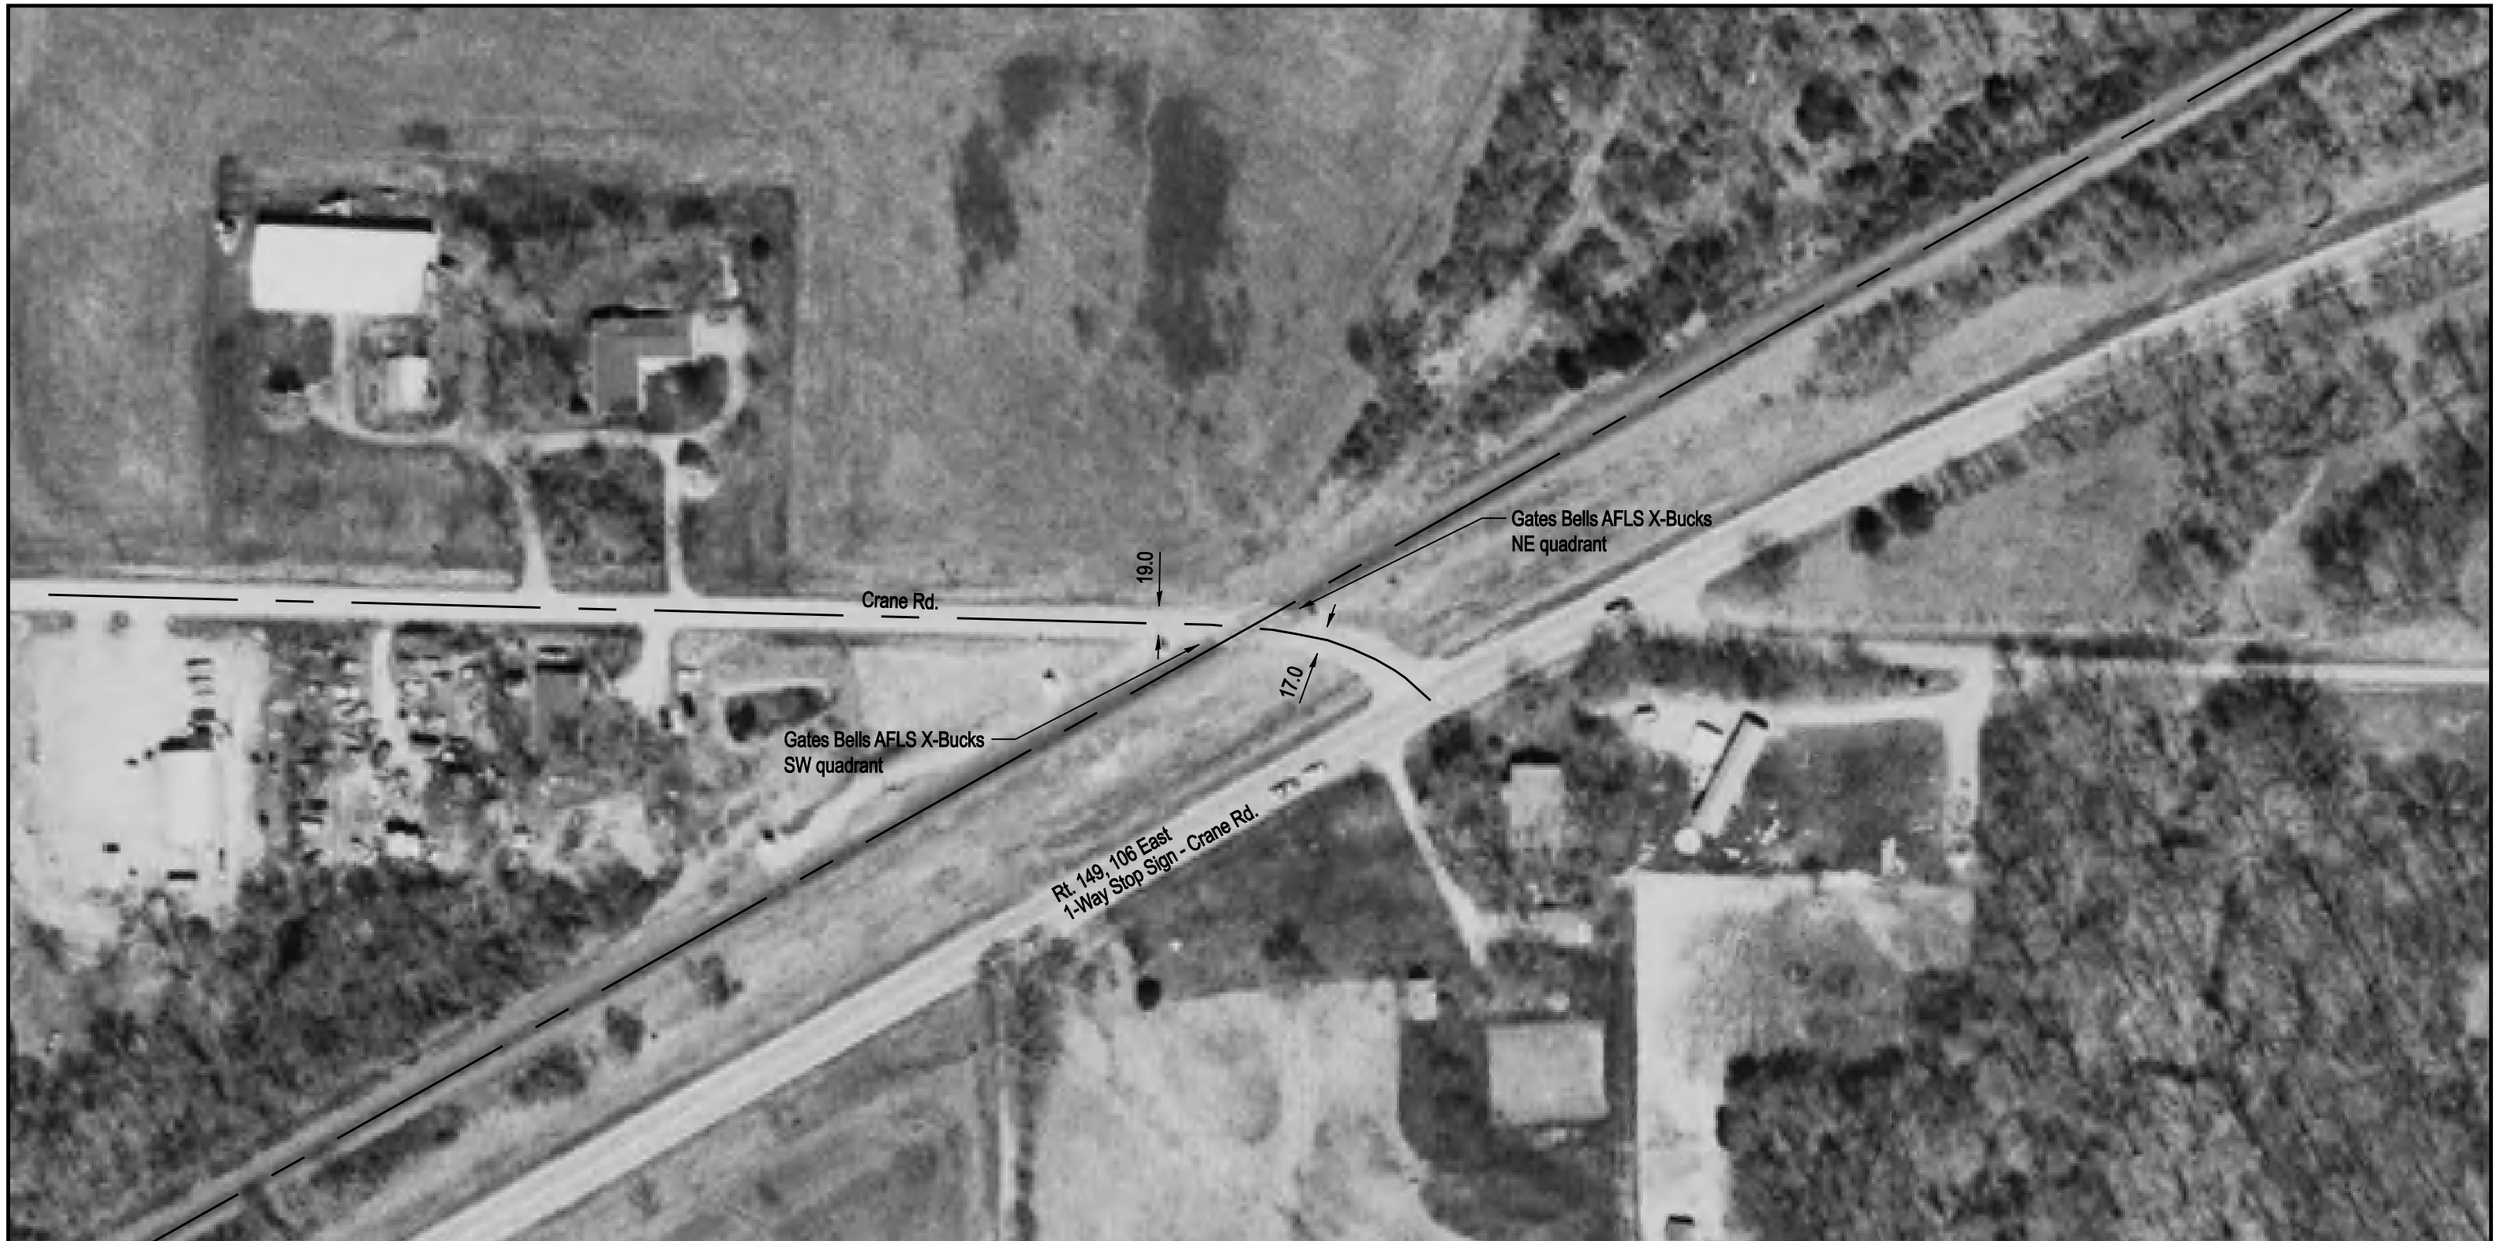

DOT/AAR Inventory #: 431060Y

Location: Jackson Co., Near De Soto, IL

Lat/Long: 37° 48' 56"/-89° 14' 33"

Railroad Milepost-Line: 321.05-E

Crossing Angle (Deg.): 30

Crossing Width (By Track): 48.5

Number of Tracks: 1

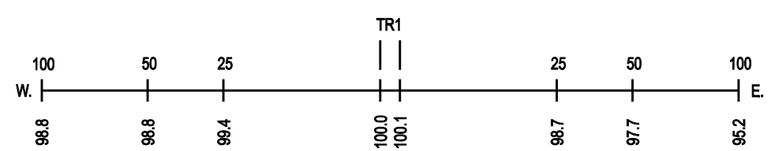

ROAD PROFILE

NOTE: ALL MEASUREMENTS ARE IN FEET

N

SCALE IN FEET

100 50 0 100