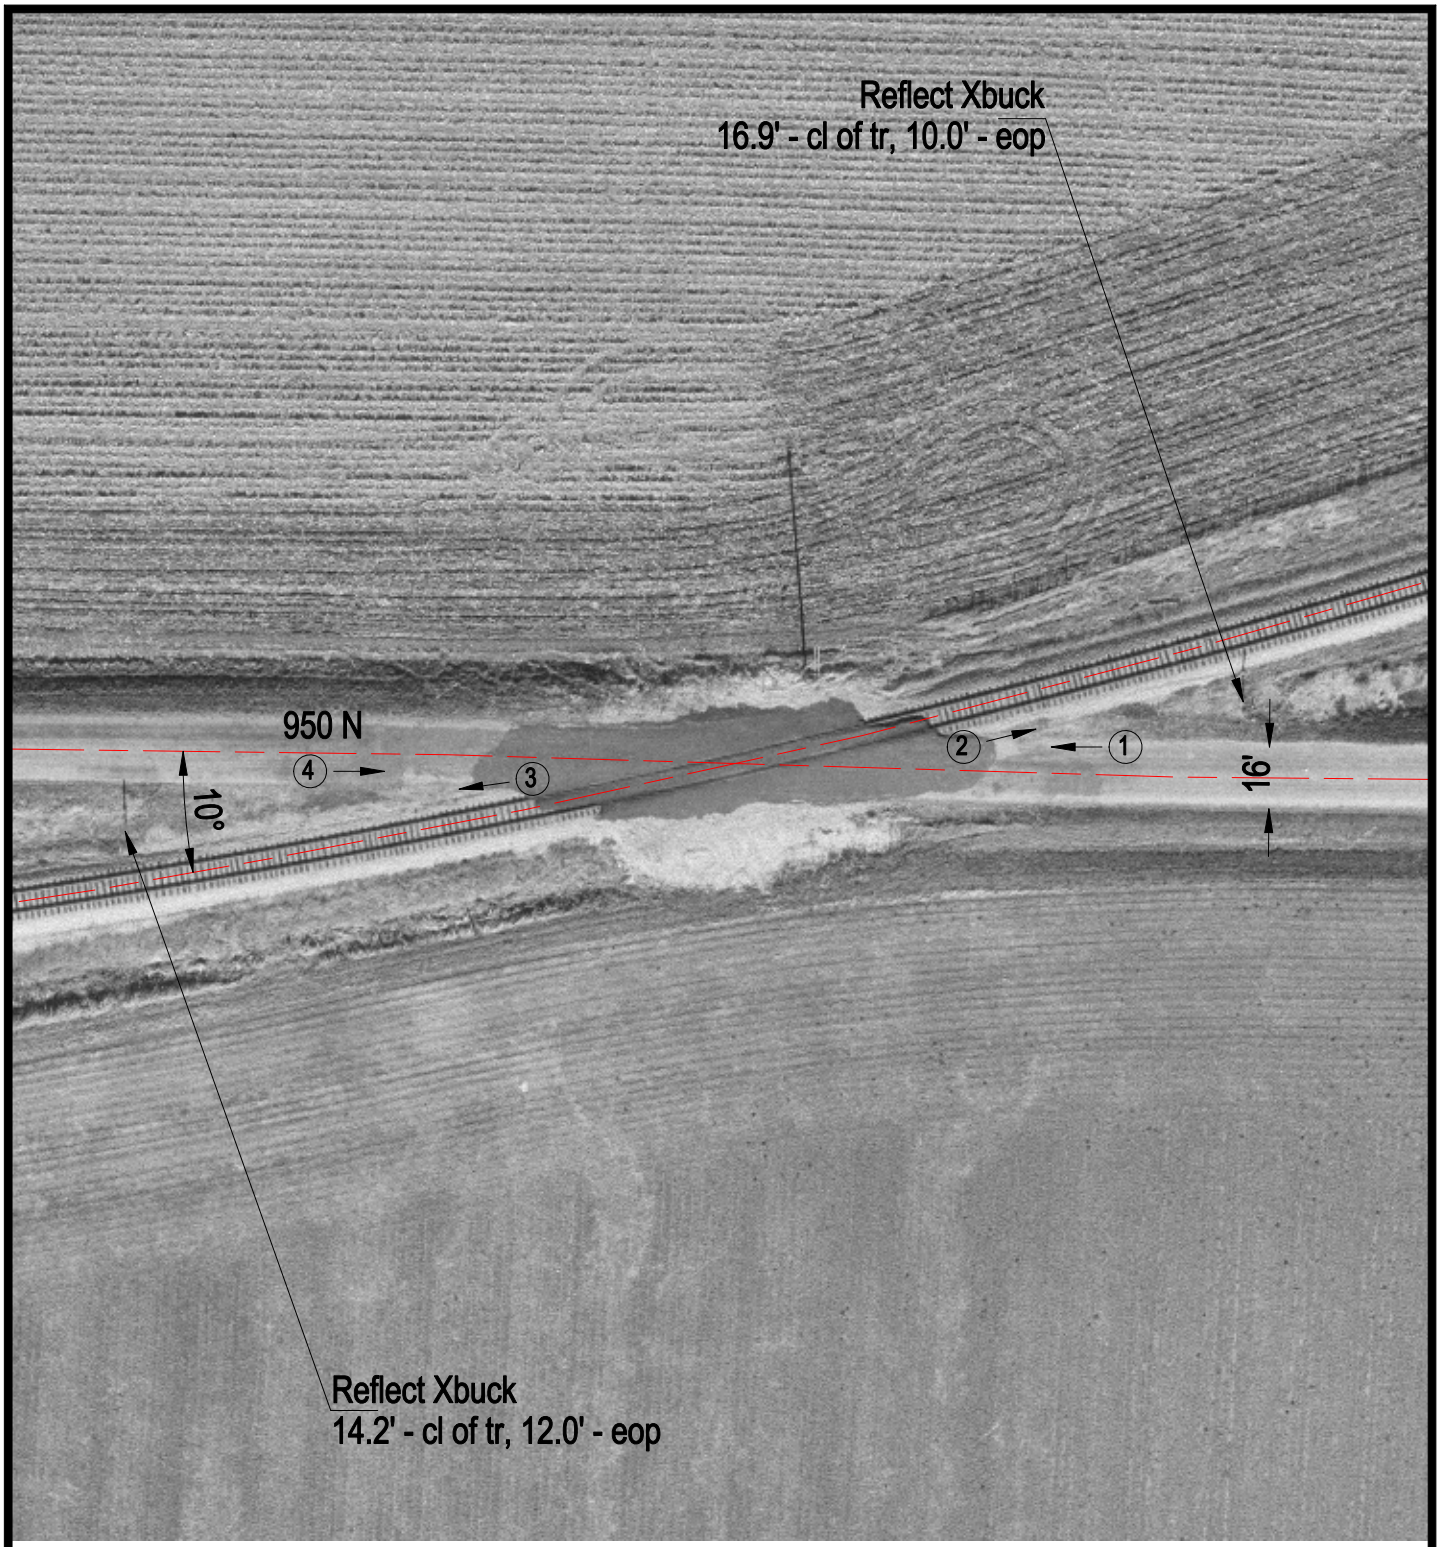

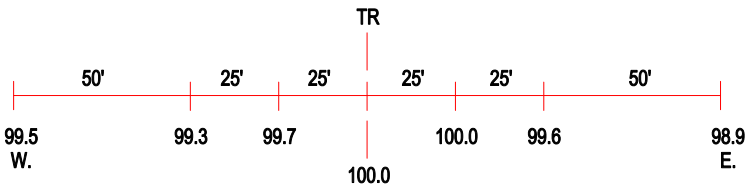

ROAD PROFILE

(3) Photo Location

Crossing #:	474993W
Location:	Mclean Co., City of Saybrook (N)
Lat/Long:	40°25'14" / 88°28'31"
Railroad:	NS
Street:	950 N
Railroad Milepost:	346.20
Crossing Protection:	Signs