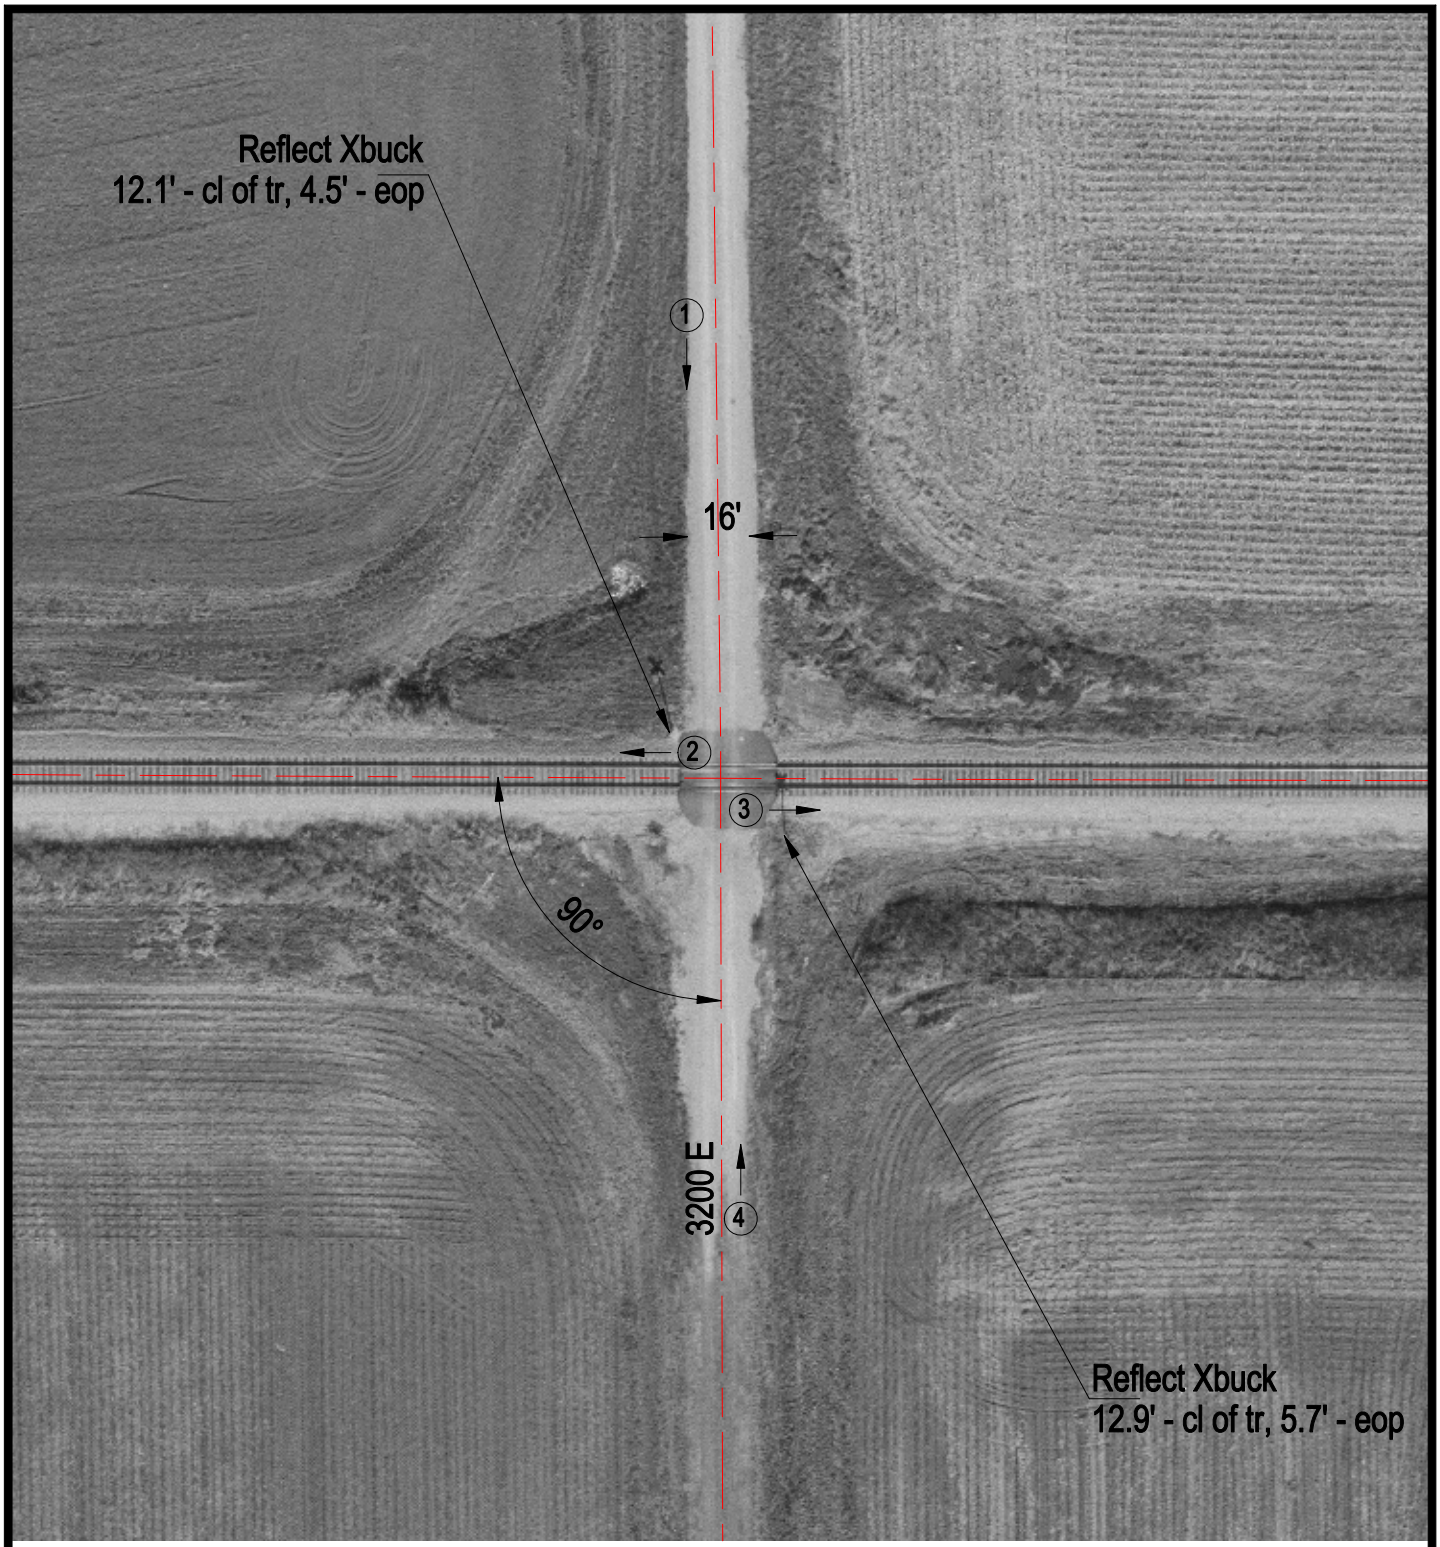

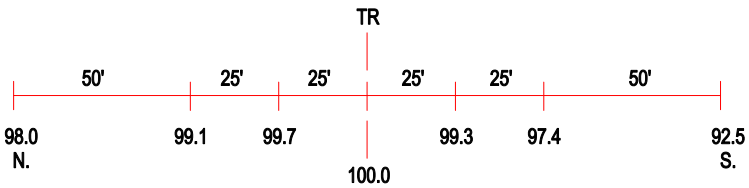

ROAD PROFILE

3 Photo Location

Crossing #:	475013N
Location:	Mclean Co., City of Arrowsmith (N)
Lat/Long:	40°26'58" / 88°39'02"
Railroad:	NS
Street:	3200 E
Railroad Milepost:	356.10
Crossing Protection:	Signs