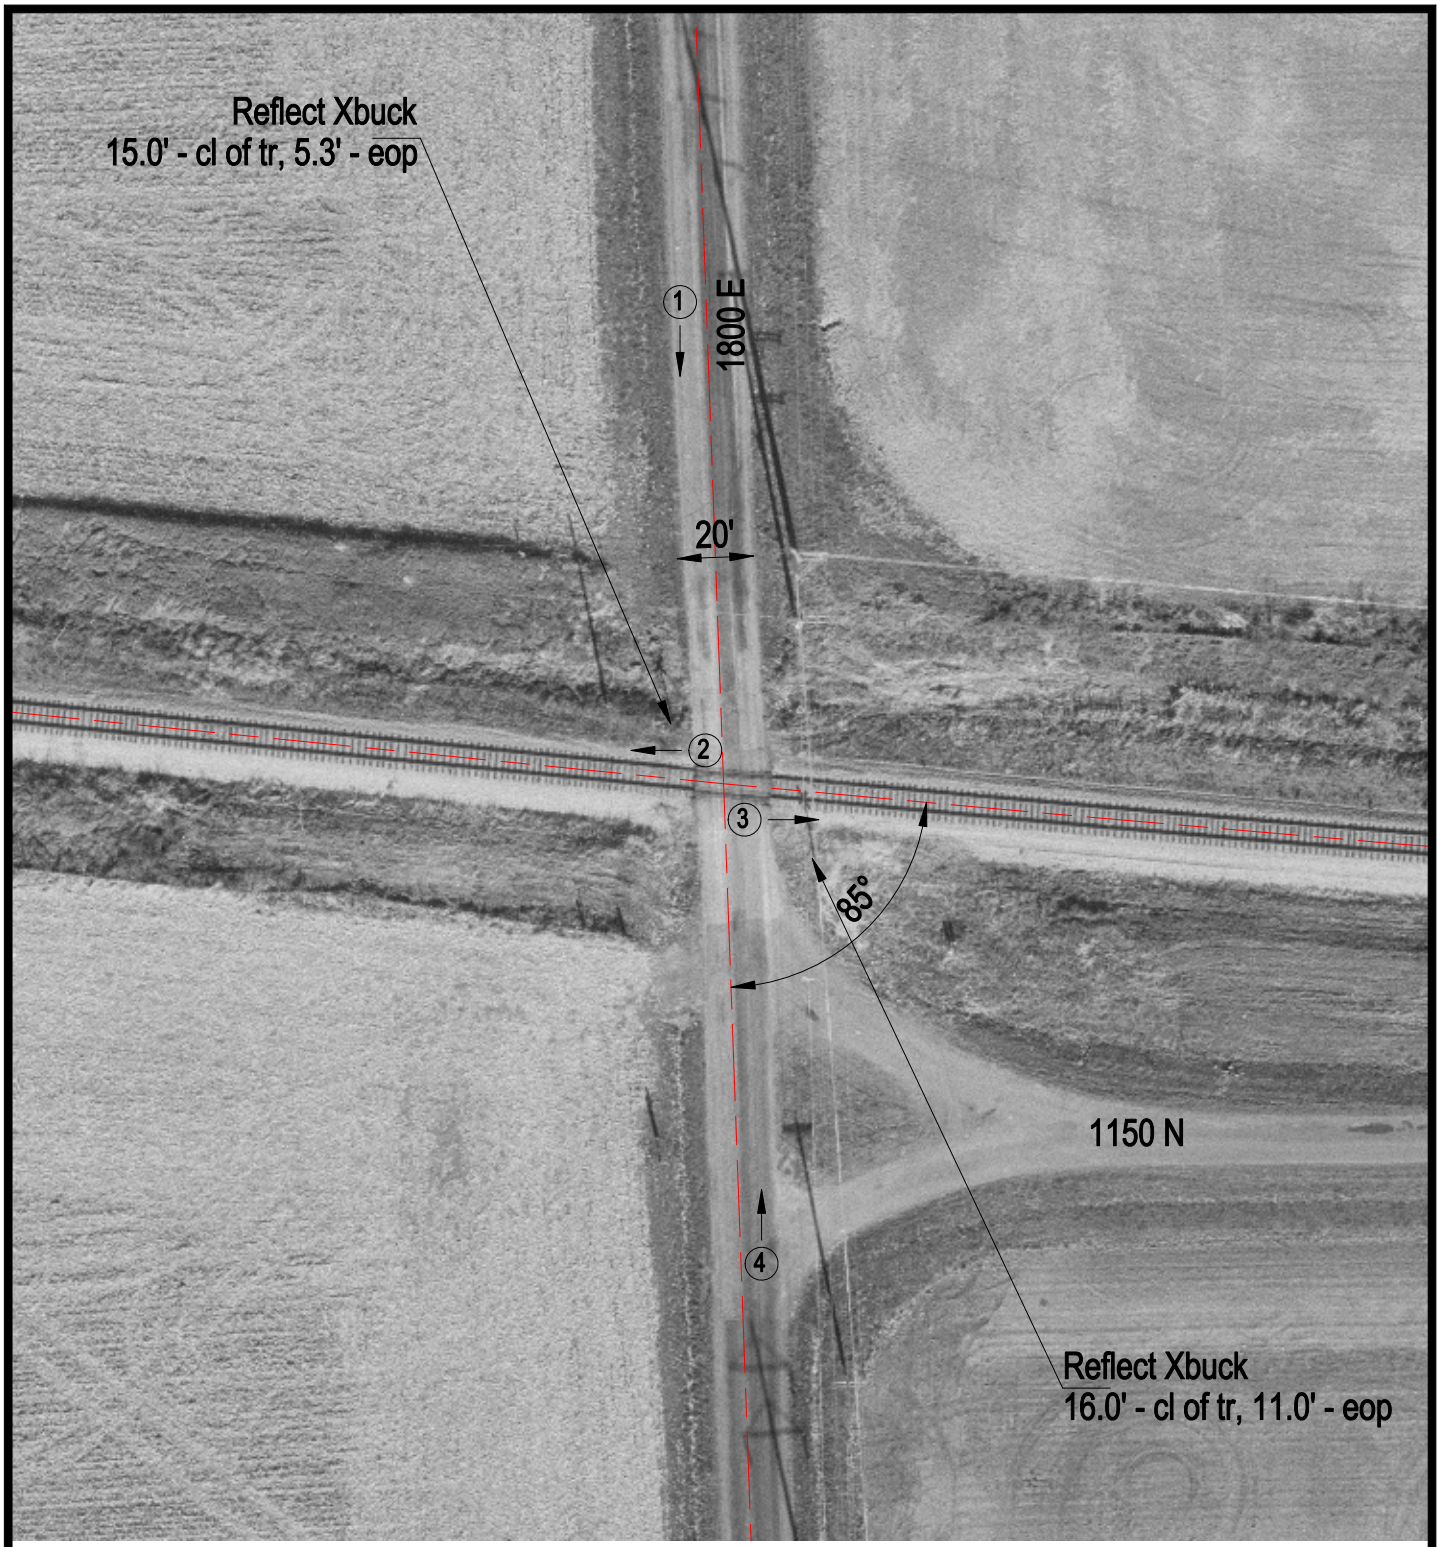

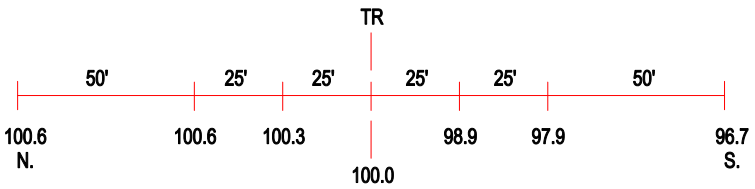

ROAD PROFILE

3 Photo Location

Crossing #:	475029K
Location:	Mclean Co., City of Bloomington (N)
Lat/Long:	40°27'04" / 88°55'23"
Railroad:	NS
Street:	1800 E
Railroad Milepost:	370.50
Crossing Protection:	Signs