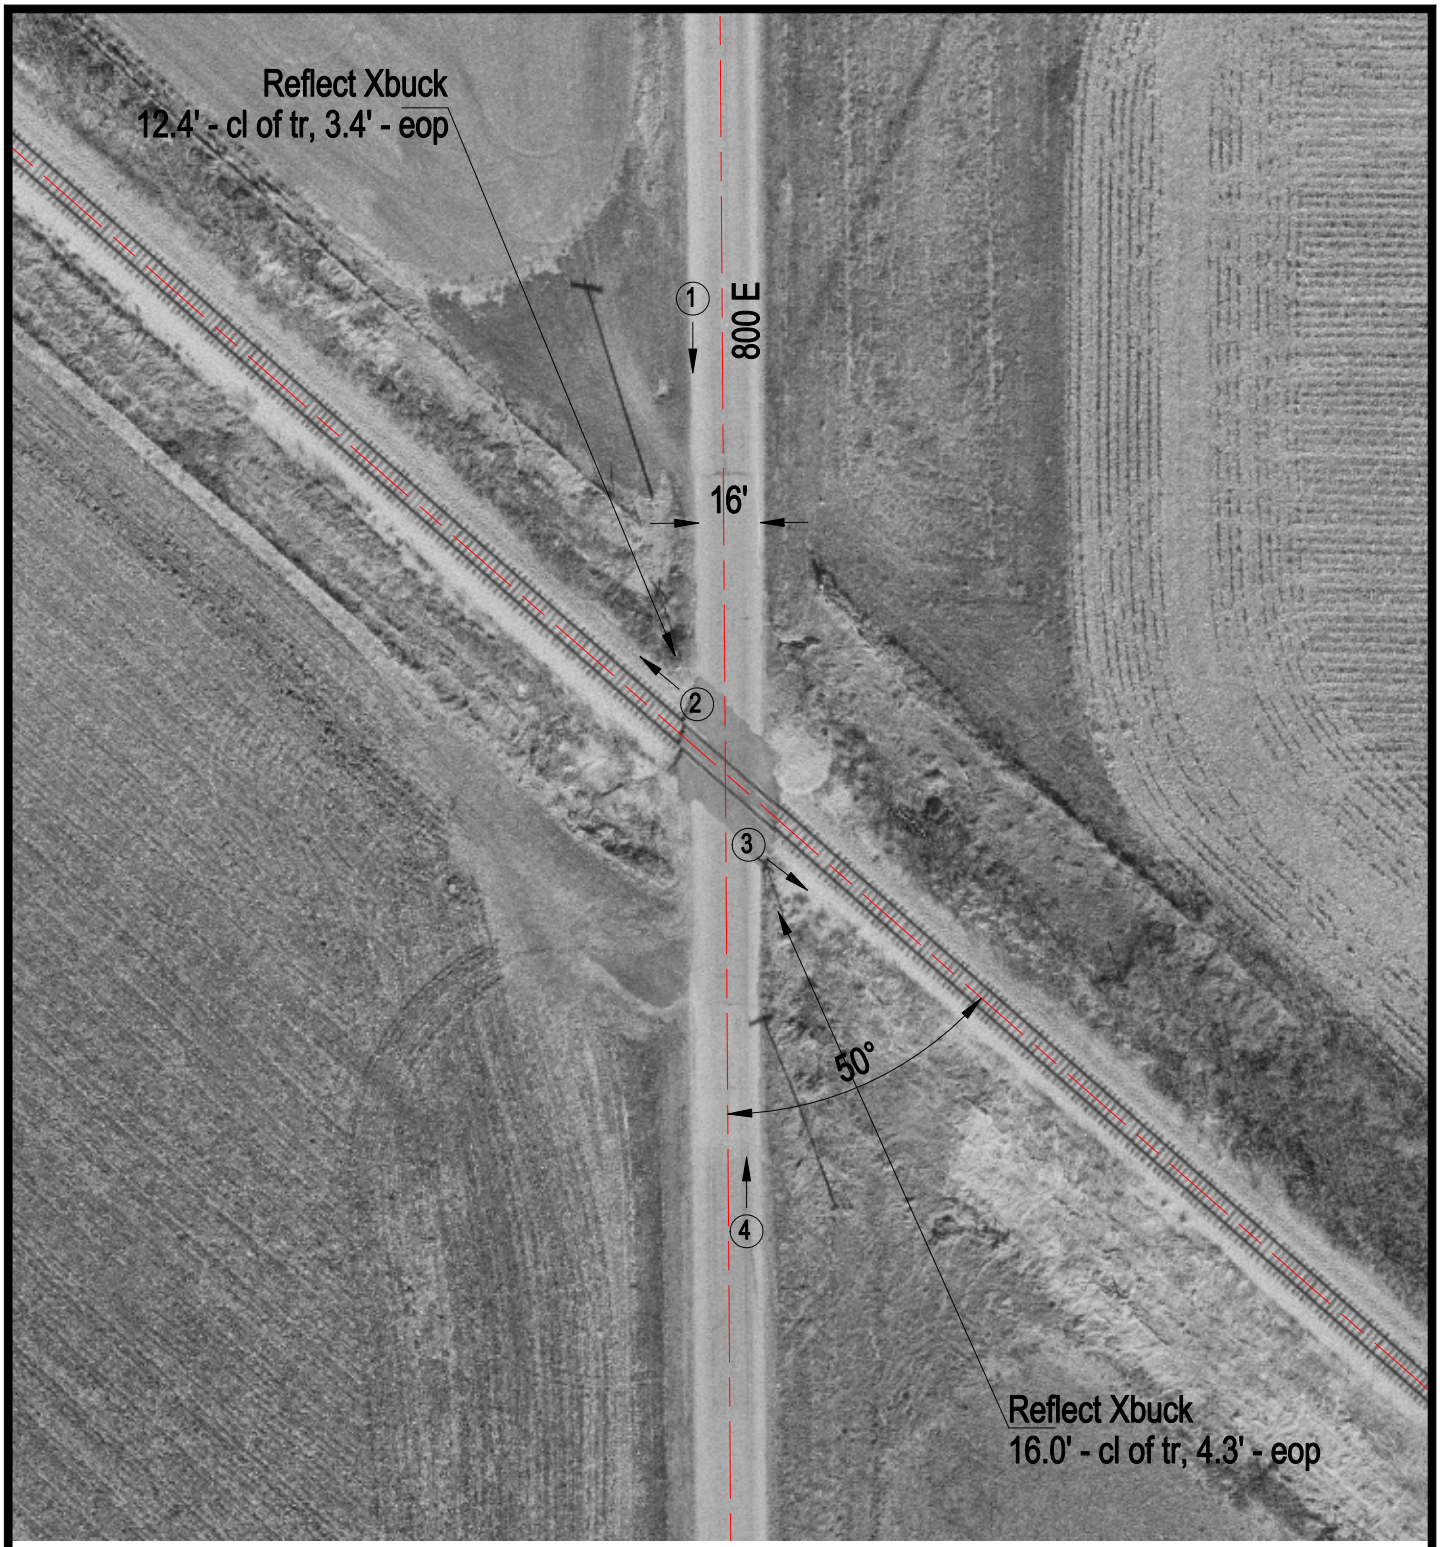

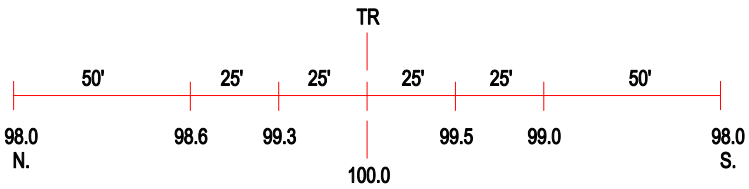

ROAD PROFILE

3 Photo Location

Crossing #:	475085S
Location:	Mclean Co., City of Carlock (N)
Lat/Long:	40°34'21" / 89°07'07"
Railroad:	NS
Street:	800 E
Railroad Milepost:	384.80
Crossing Protection:	Signs