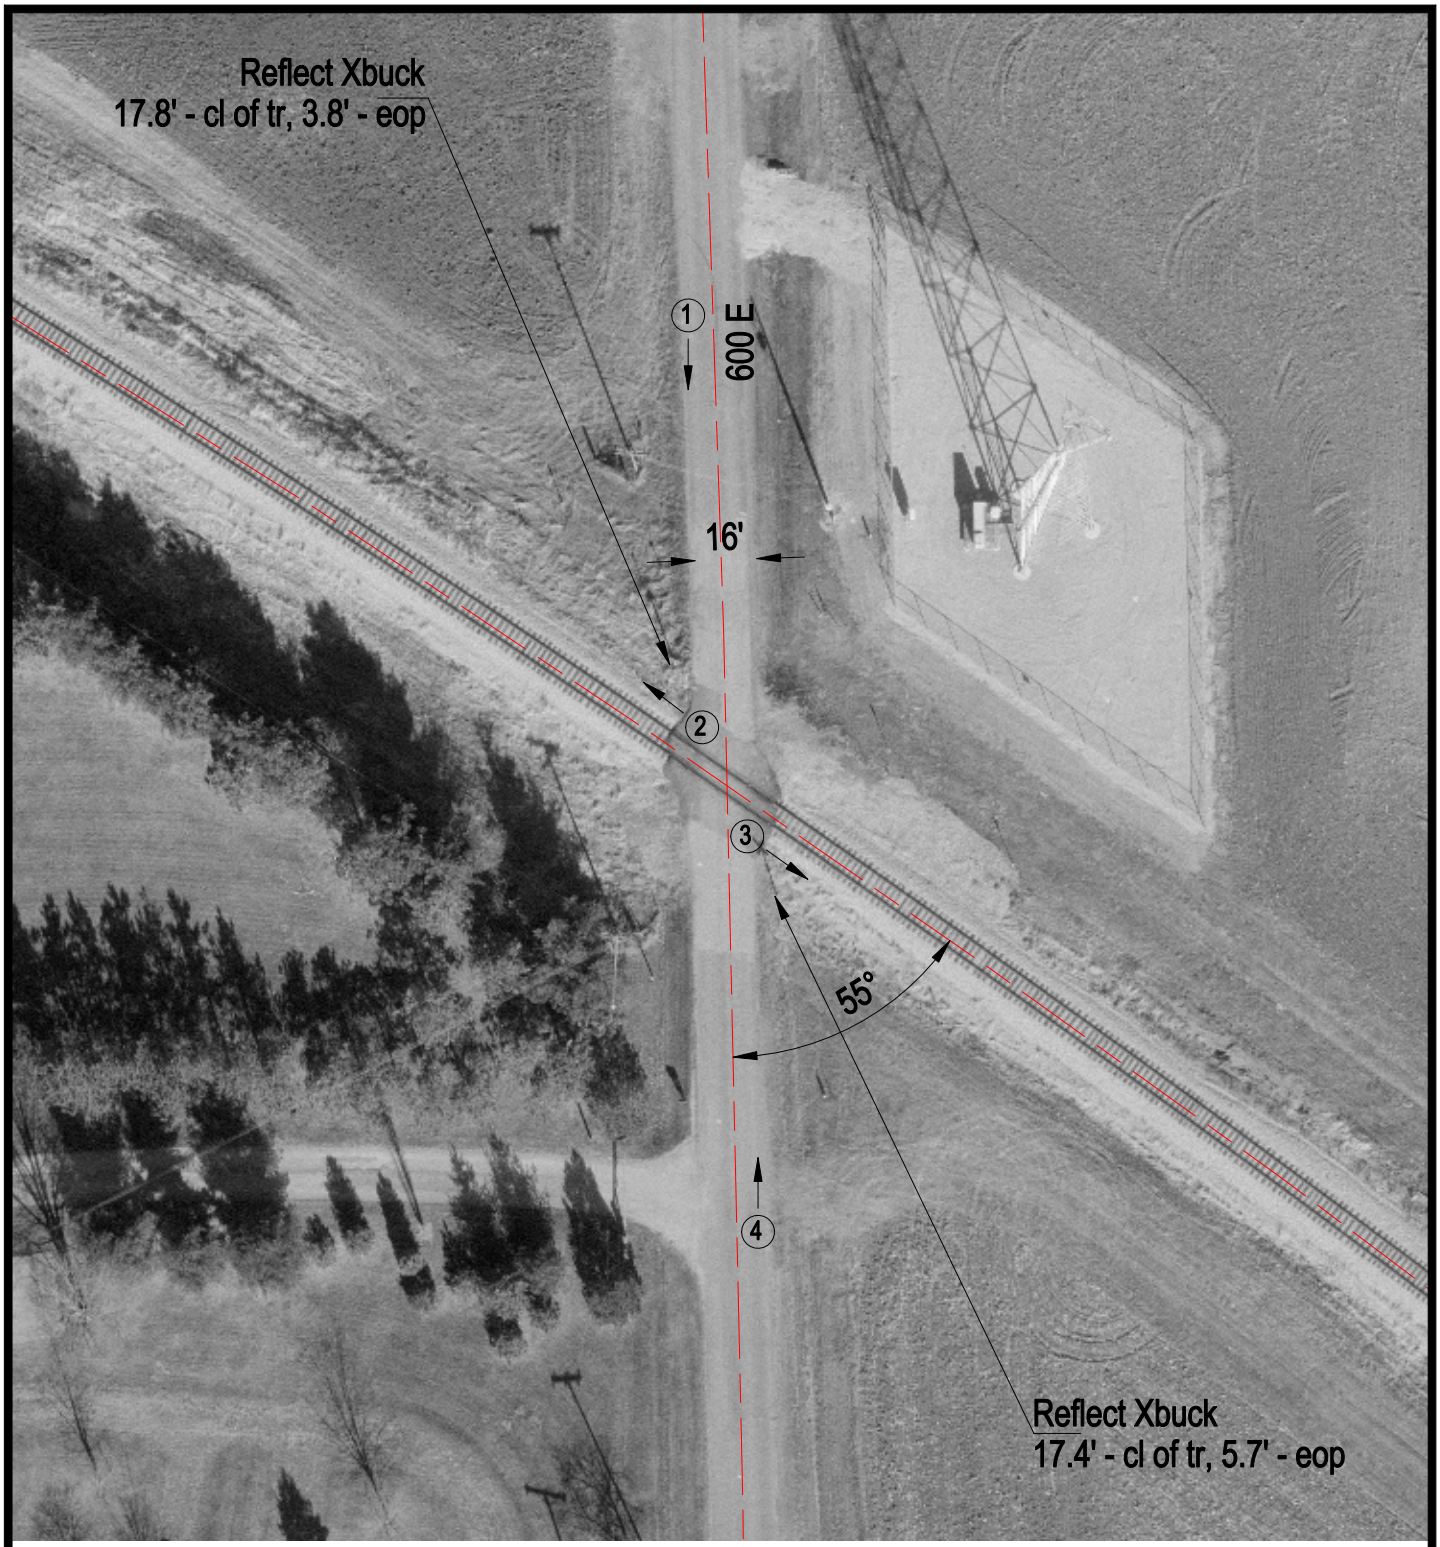

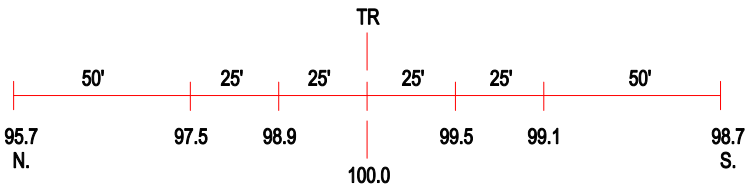

ROAD PROFILE

3 Photo Location

Crossing #:	475089U
Location:	Mclean Co., City of Carlock (N)
Lat/Long:	40°35'45" / 89°09'19"
Railroad:	NS
Street:	600 E
Railroad Milepost:	387.30
Crossing Protection:	Signs