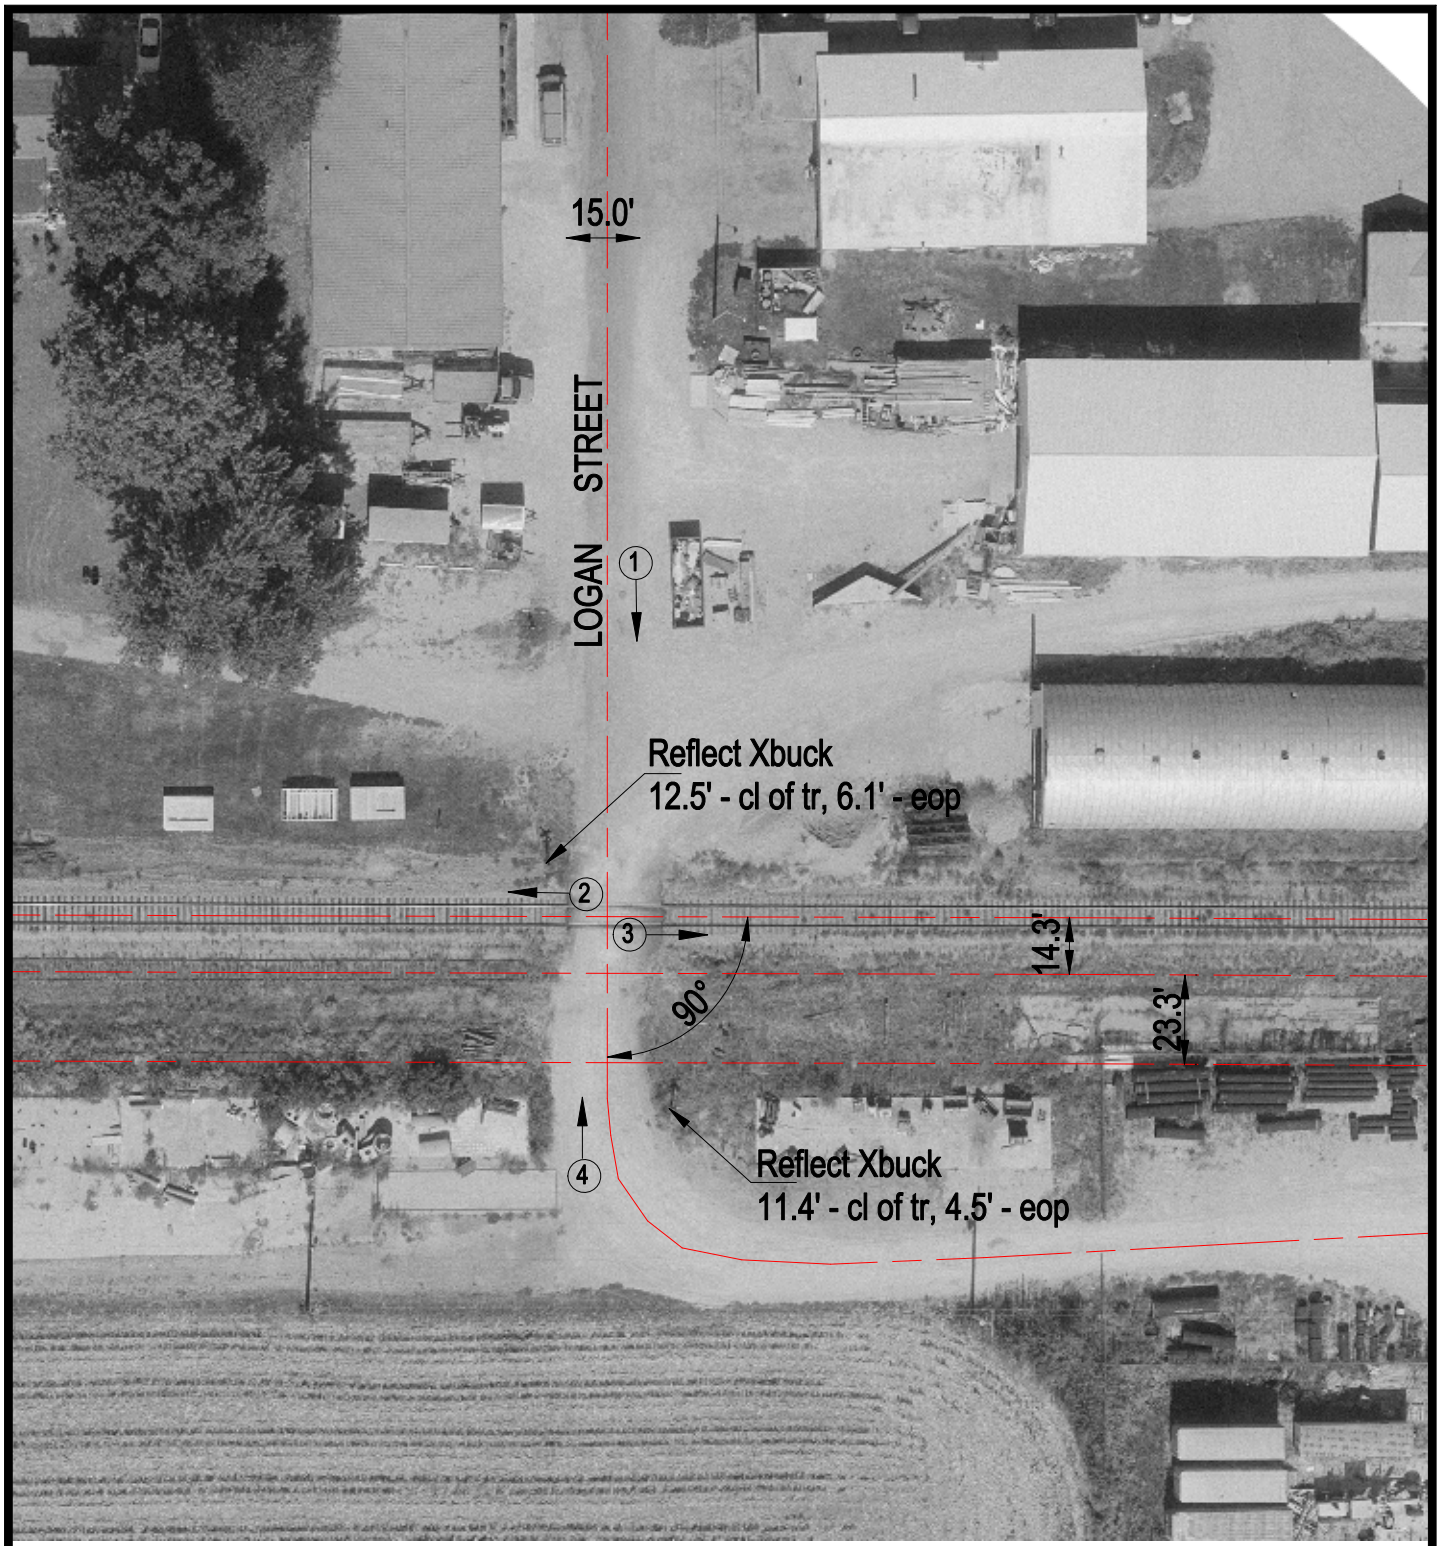

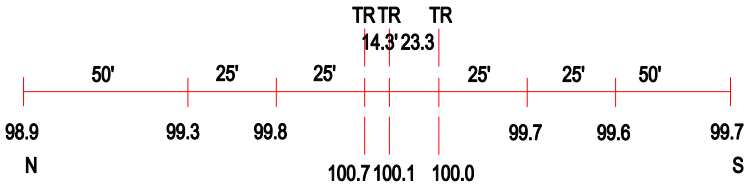

ROAD PROFILE

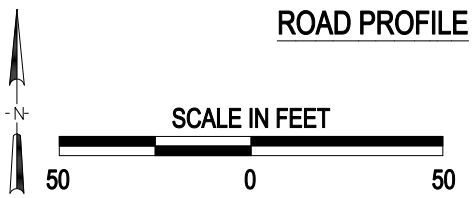

3 Photo Location

Crossing #: 475105B

Location: Tazewell Co., City of Deer Creek (In)

Lat/Long: 40°37'37" / 89°19'49"

Railroad: NS

Street: Logan Street

Railroad Milepost: 397.40

Crossing Protection: Sign

J:\TAZEWELL\475105B\475105B.DWG 05/24/00 16:15 JLA