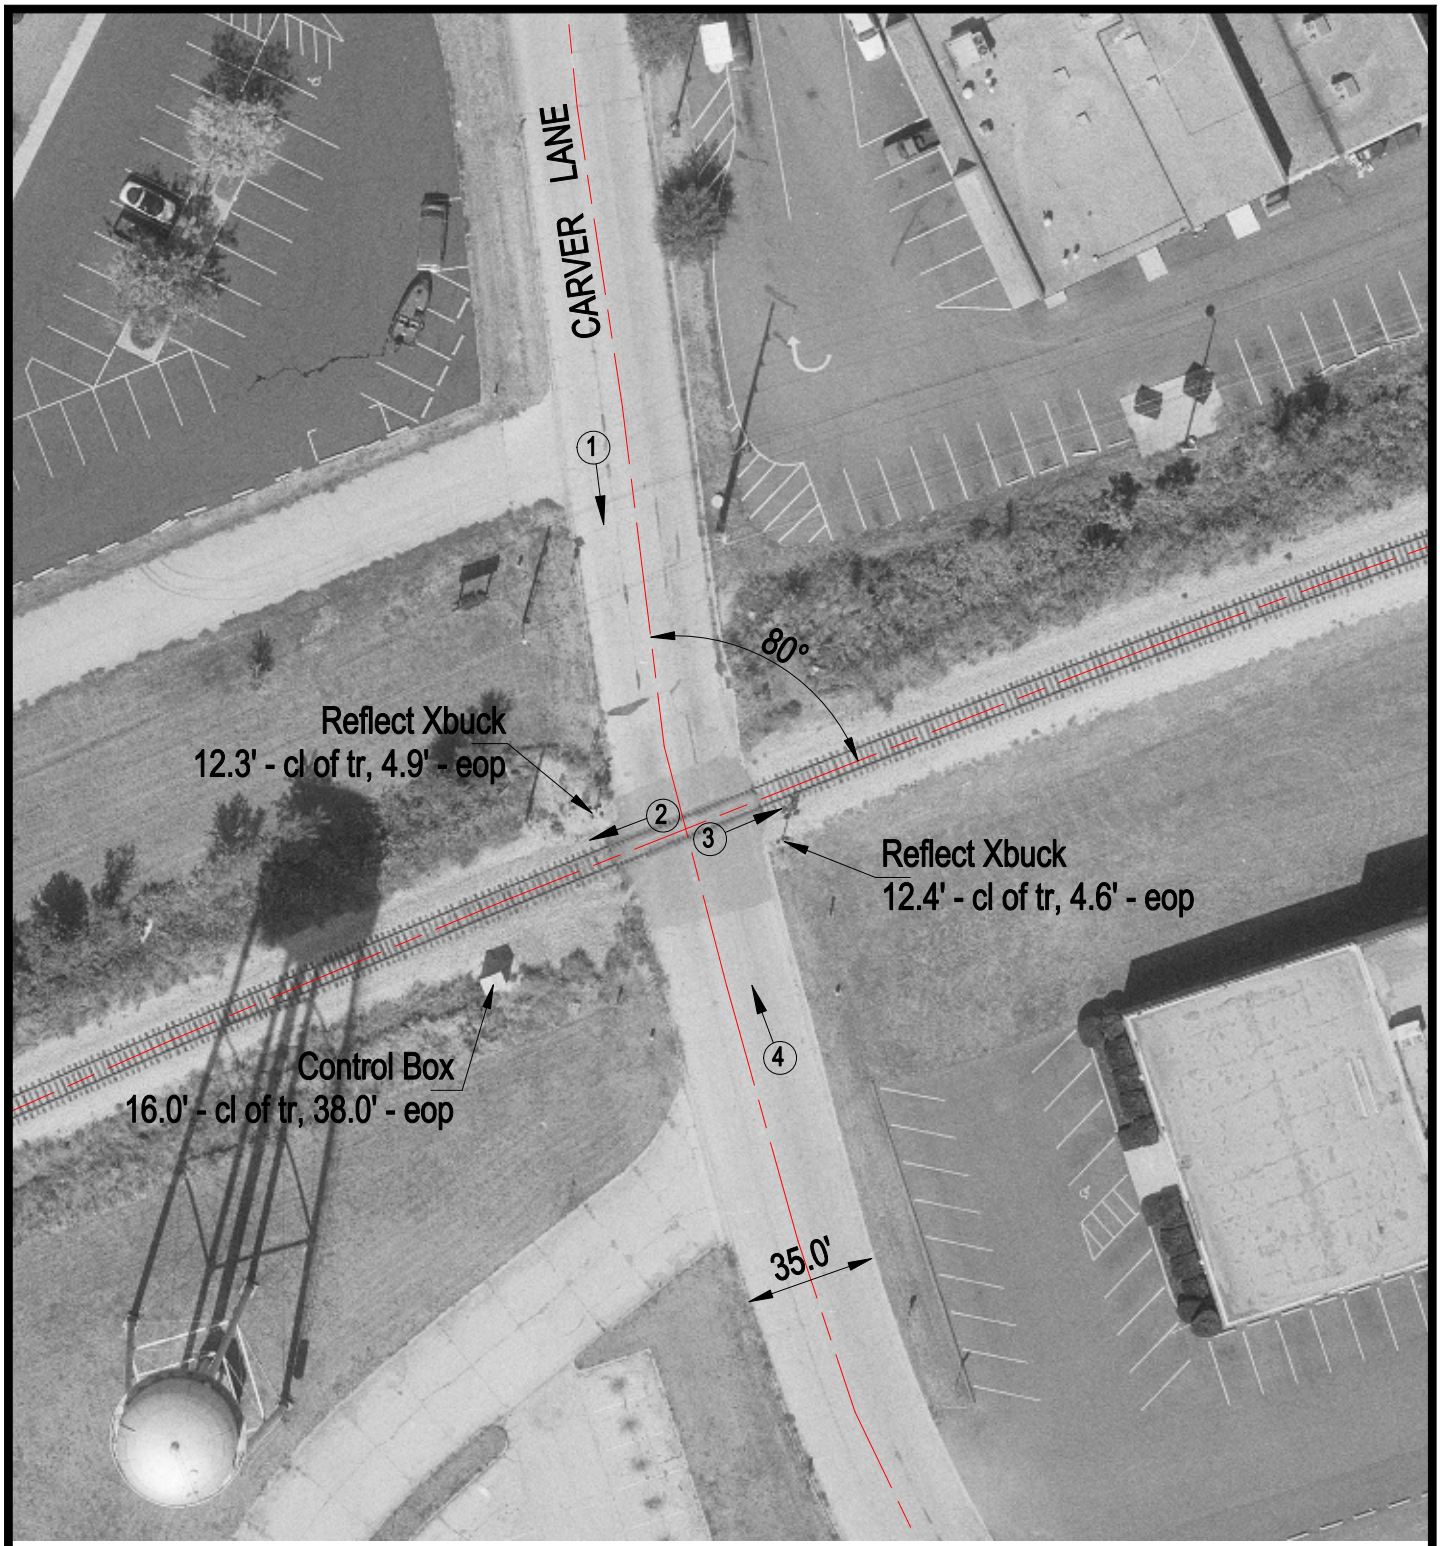

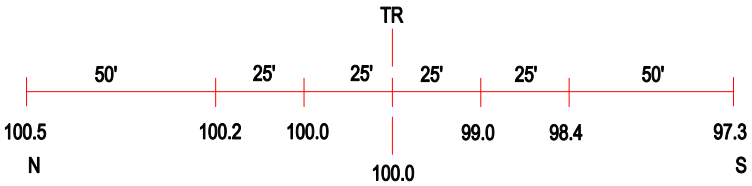

ROAD PROFILE

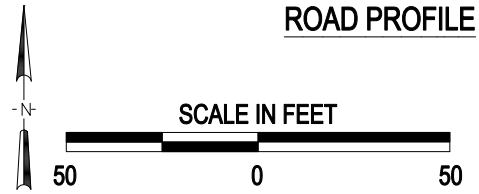

3 Photo Location

Crossing #:	475130J
Location:	Tazewell Co., City of East Peoria (In)
Lat/Long:	40°40'24" / 89°32'24"
Railroad:	NS
Street:	Carver Lane
Railroad Milepost:	409.50
Crossing Protection:	Sign

J:\TAZEWELL\475130J\475130J.DWG 03/07/01 15:20 HWH