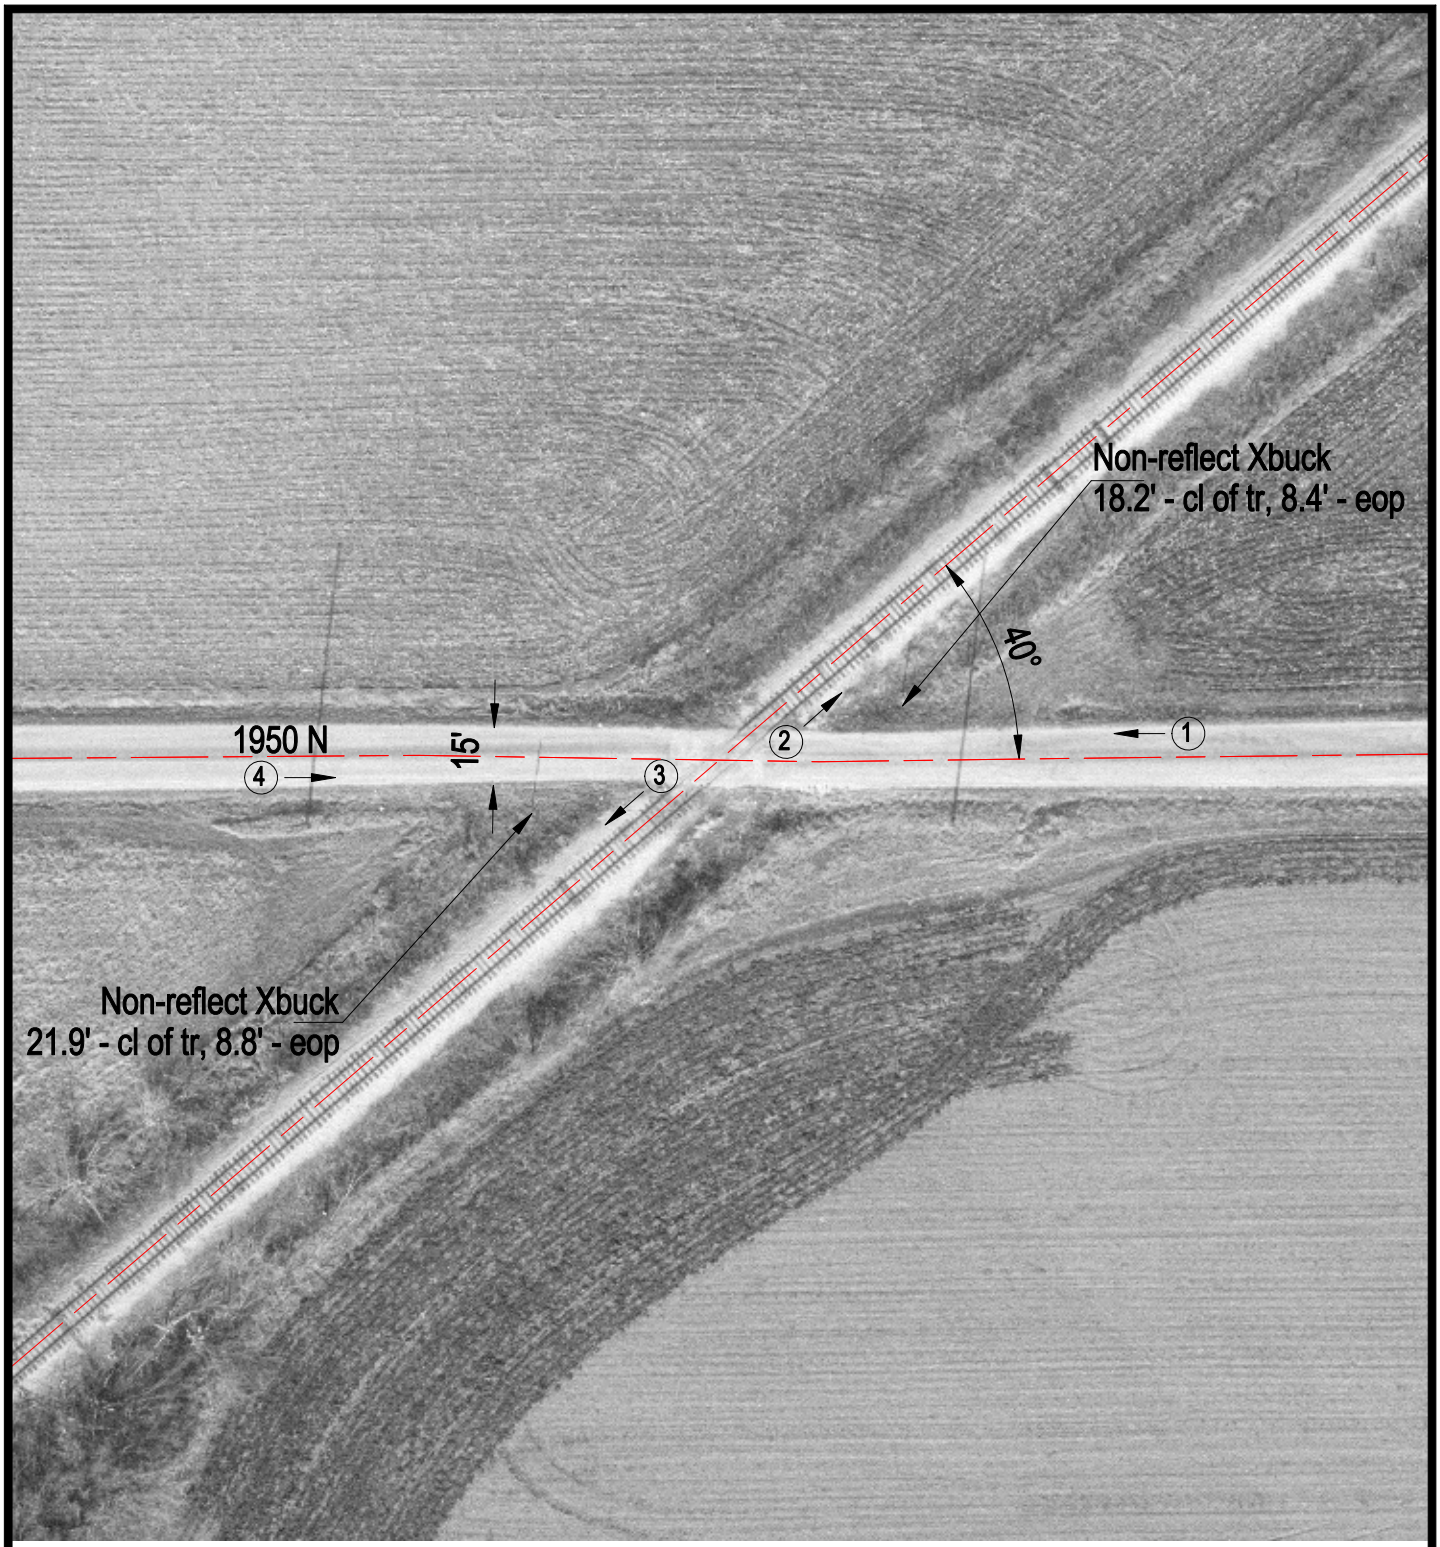

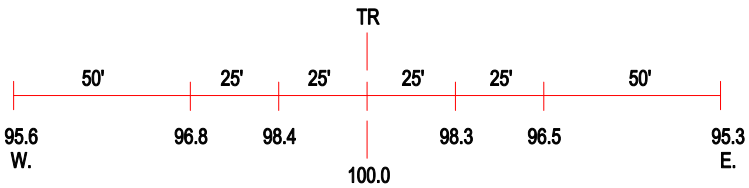

ROAD PROFILE

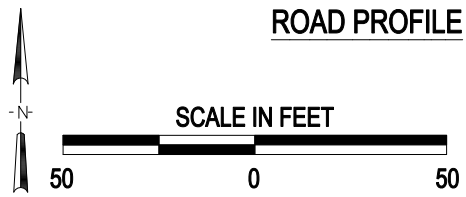

3 Photo Location

Crossing #:	476137K
Location:	Coles Co., City of Oakland (N)
Lat/Long:	39°39'48" / 88°00'31"
Railroad:	EIRC
Street:	1950 N
Railroad Milepost:	302.67
Crossing Protection:	Signs