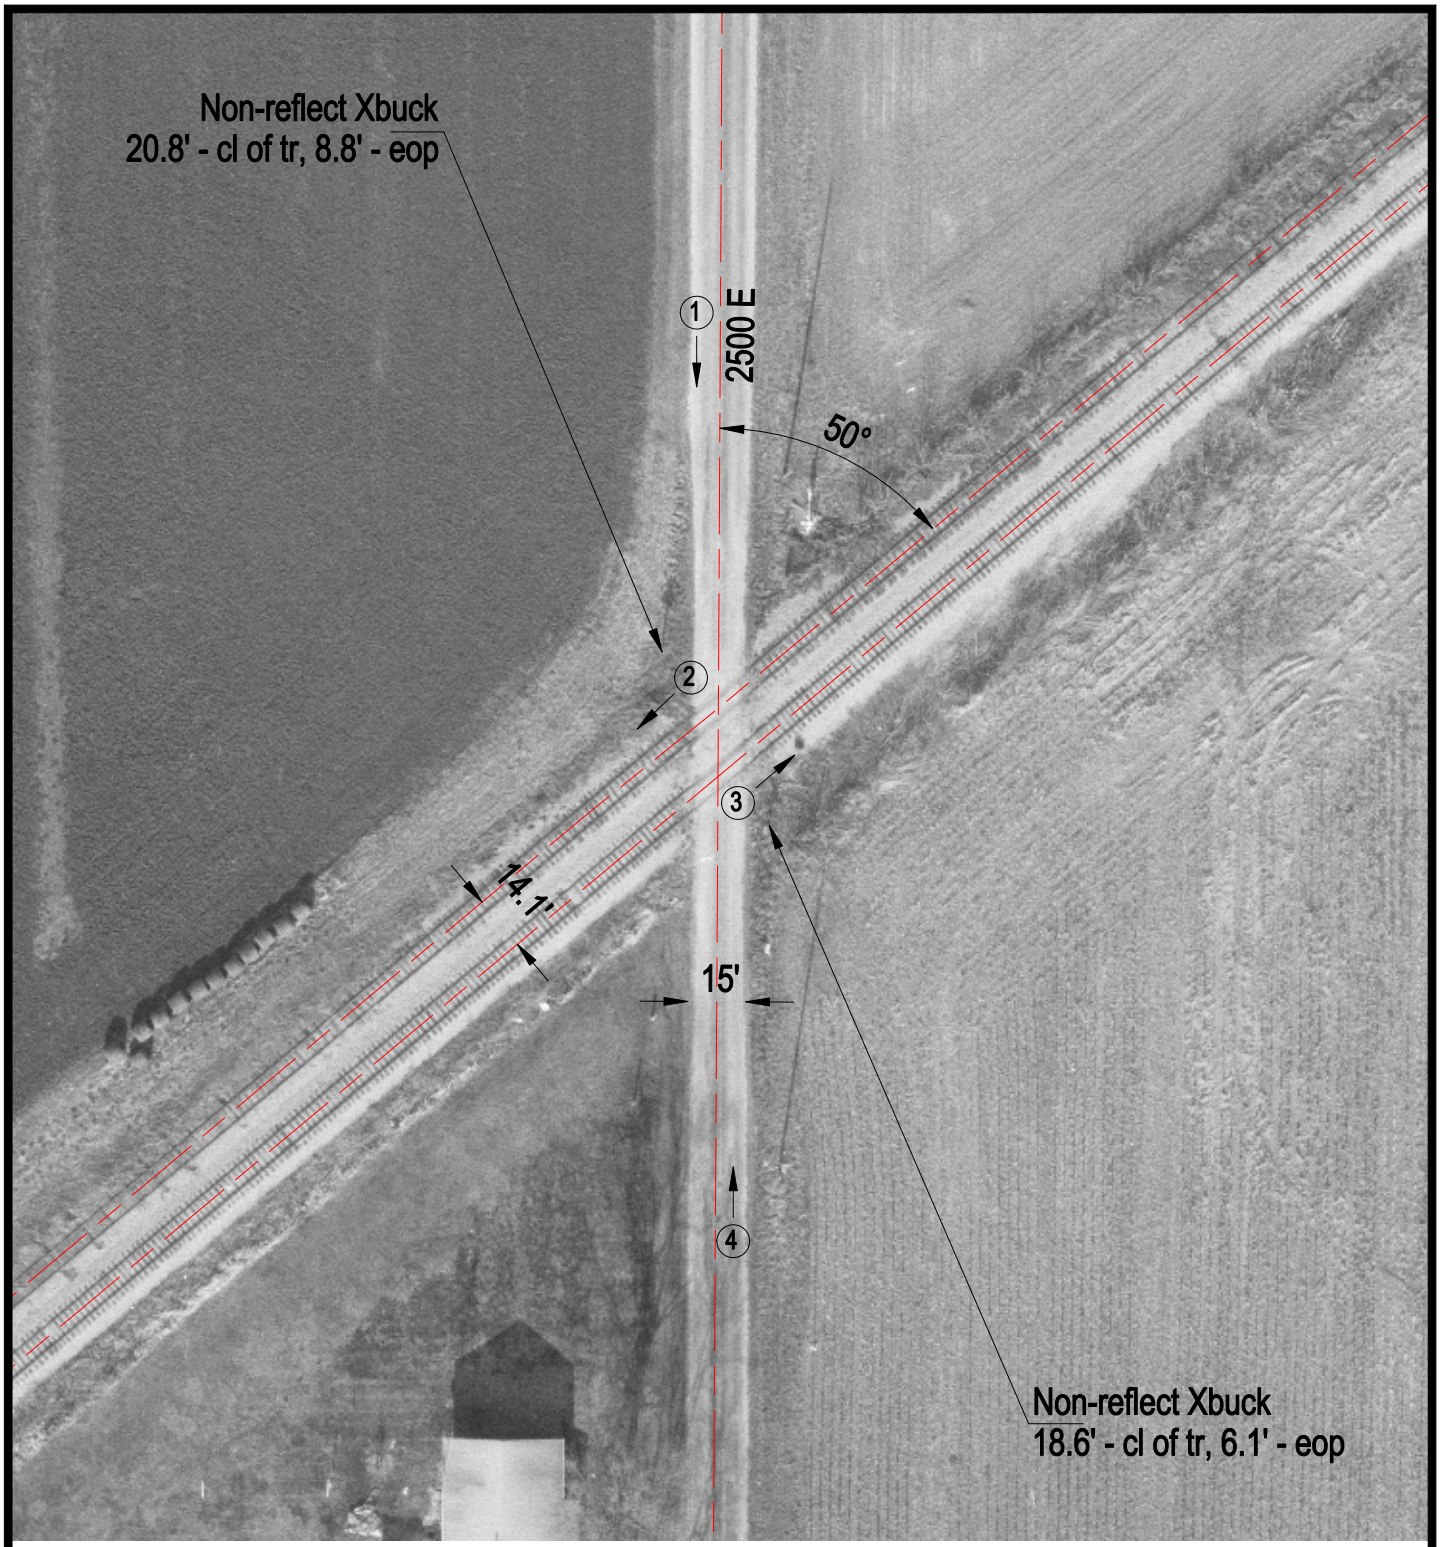

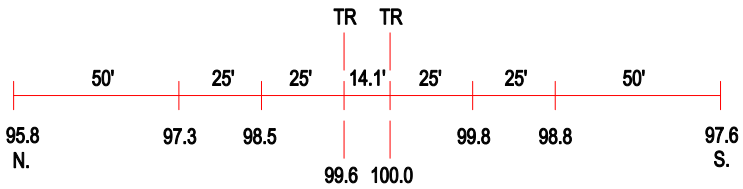

ROAD PROFILE

3 Photo Location

Crossing #:	476139Y
Location:	Coles Co., City of Oakland (N)
Lat/Long:	39°39'25" / 88°01'01"
Railroad:	EIRC
Street:	2500 E
Railroad Milepost:	303.31
Crossing Protection:	Signs