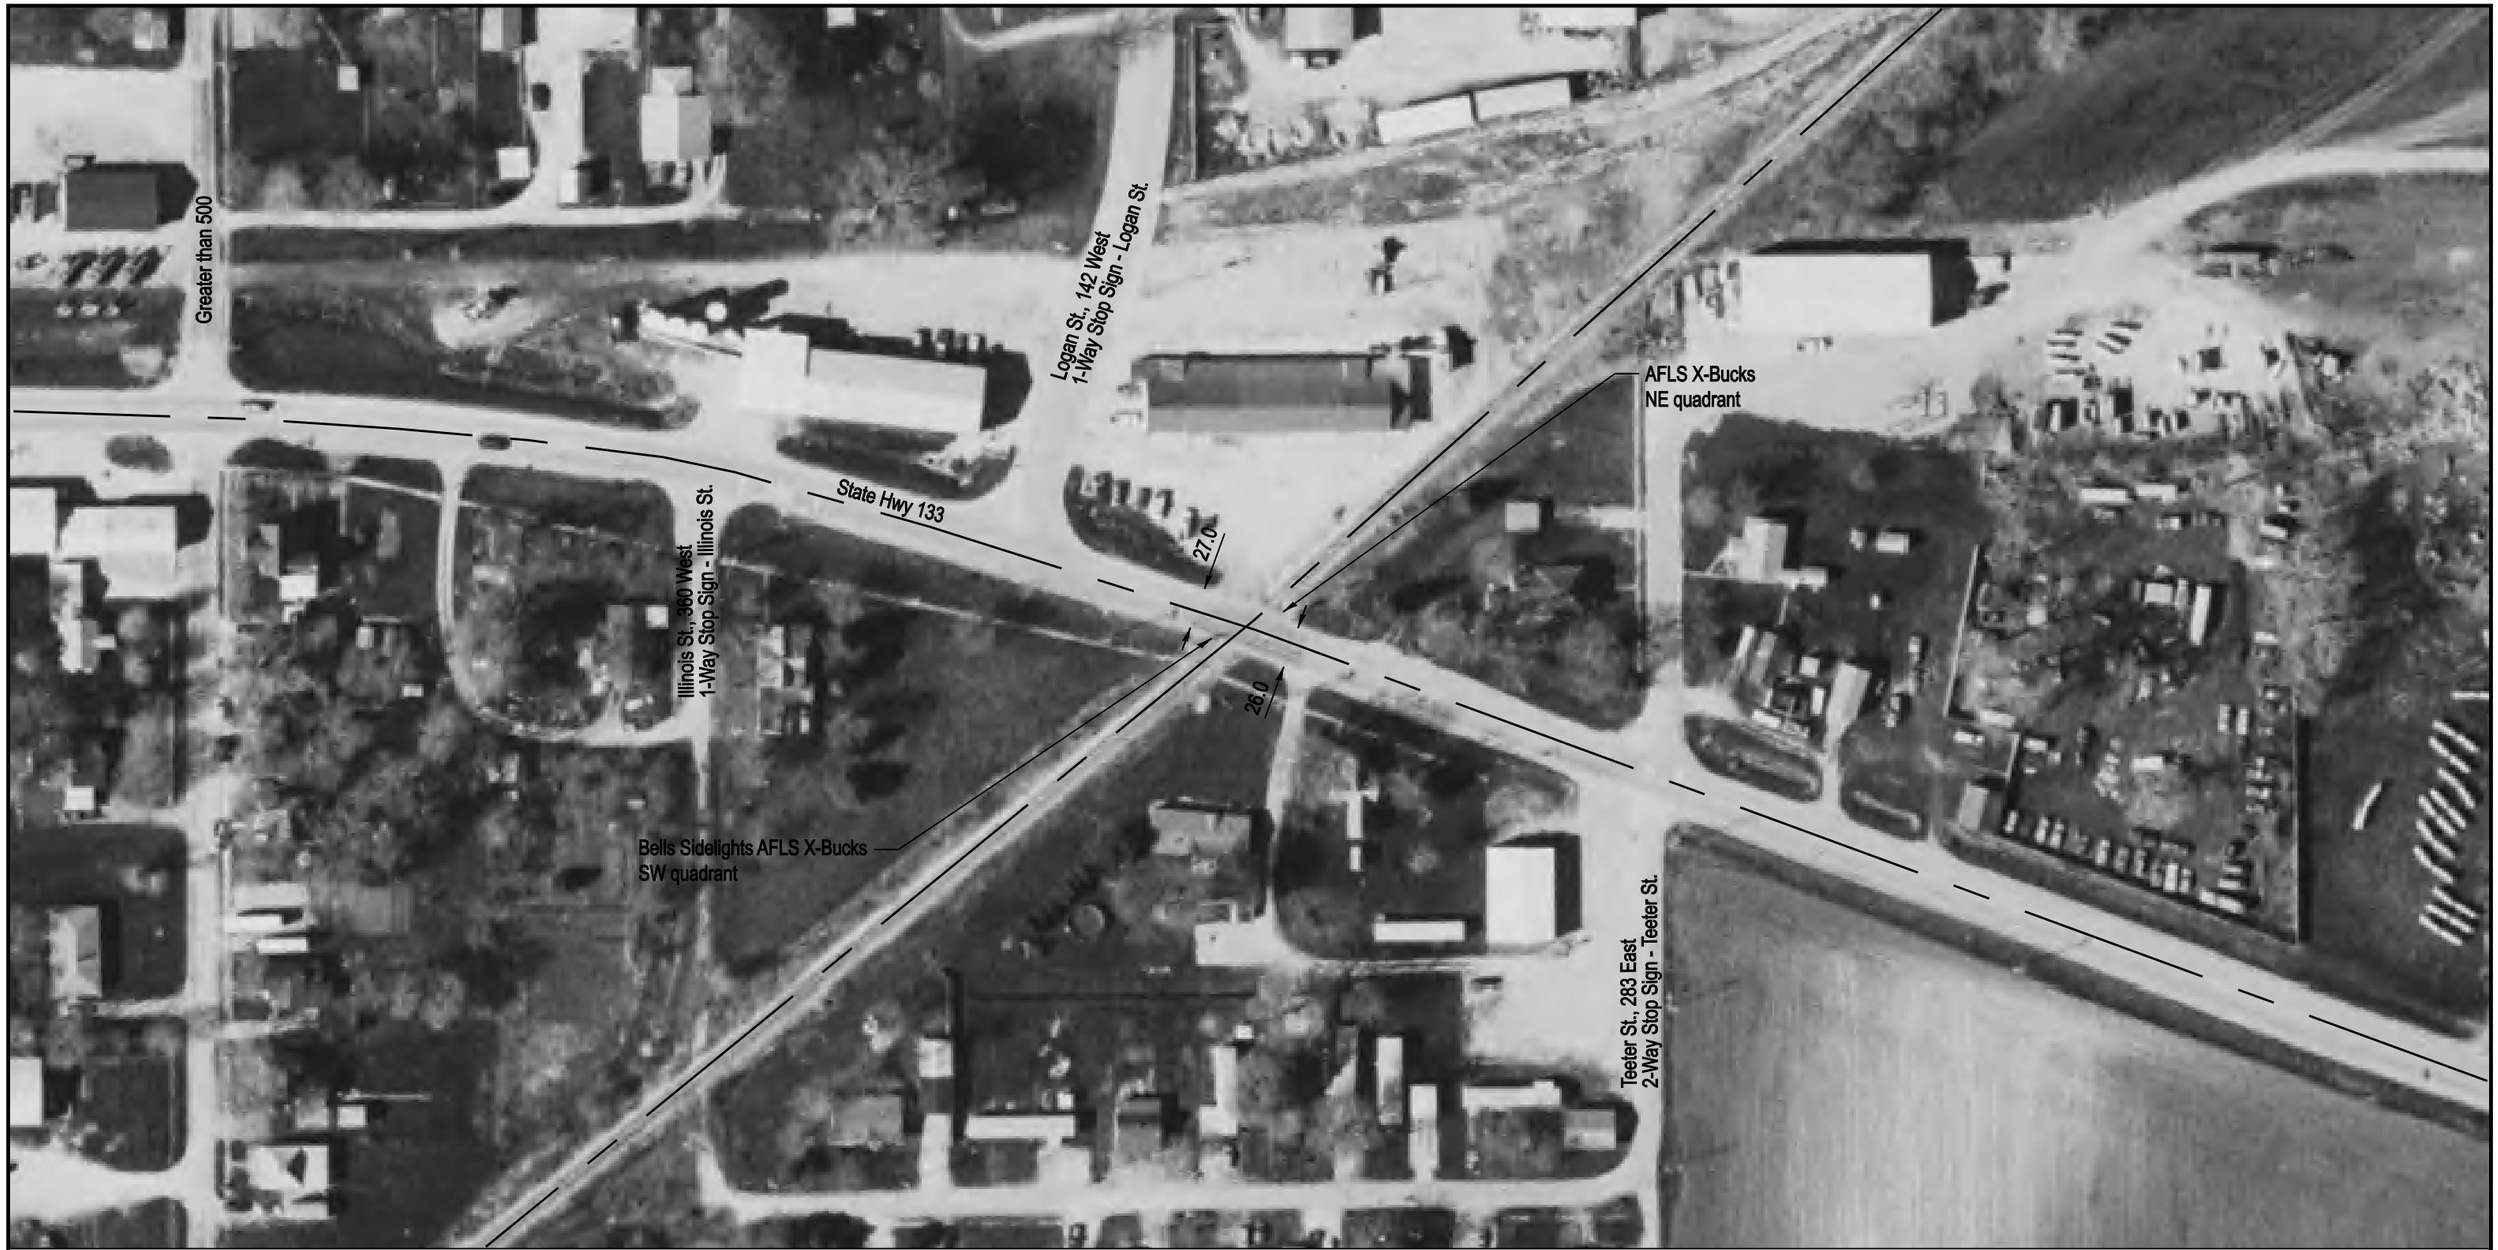

NOTE: ALL MEASUREMENTS ARE IN FEET

DOT/AAR Inventory #: 476141A

Location: Coles Co., In Oakland, IL

Lat/Long: 39º 39' 12"/-88º 1' 21"

Railroad Milepost-Line: 303.7-NC

Crossing Angle (Deg.): 60

Crossing Width (By Track): 48.5

Number of Tracks: 1

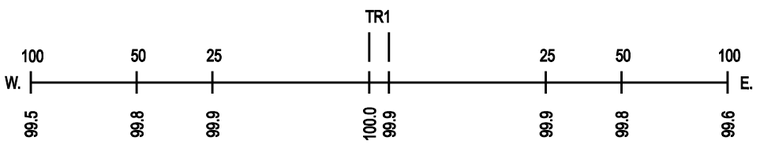
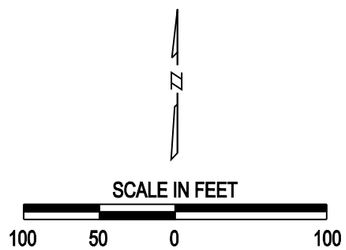
ROAD PROFILE