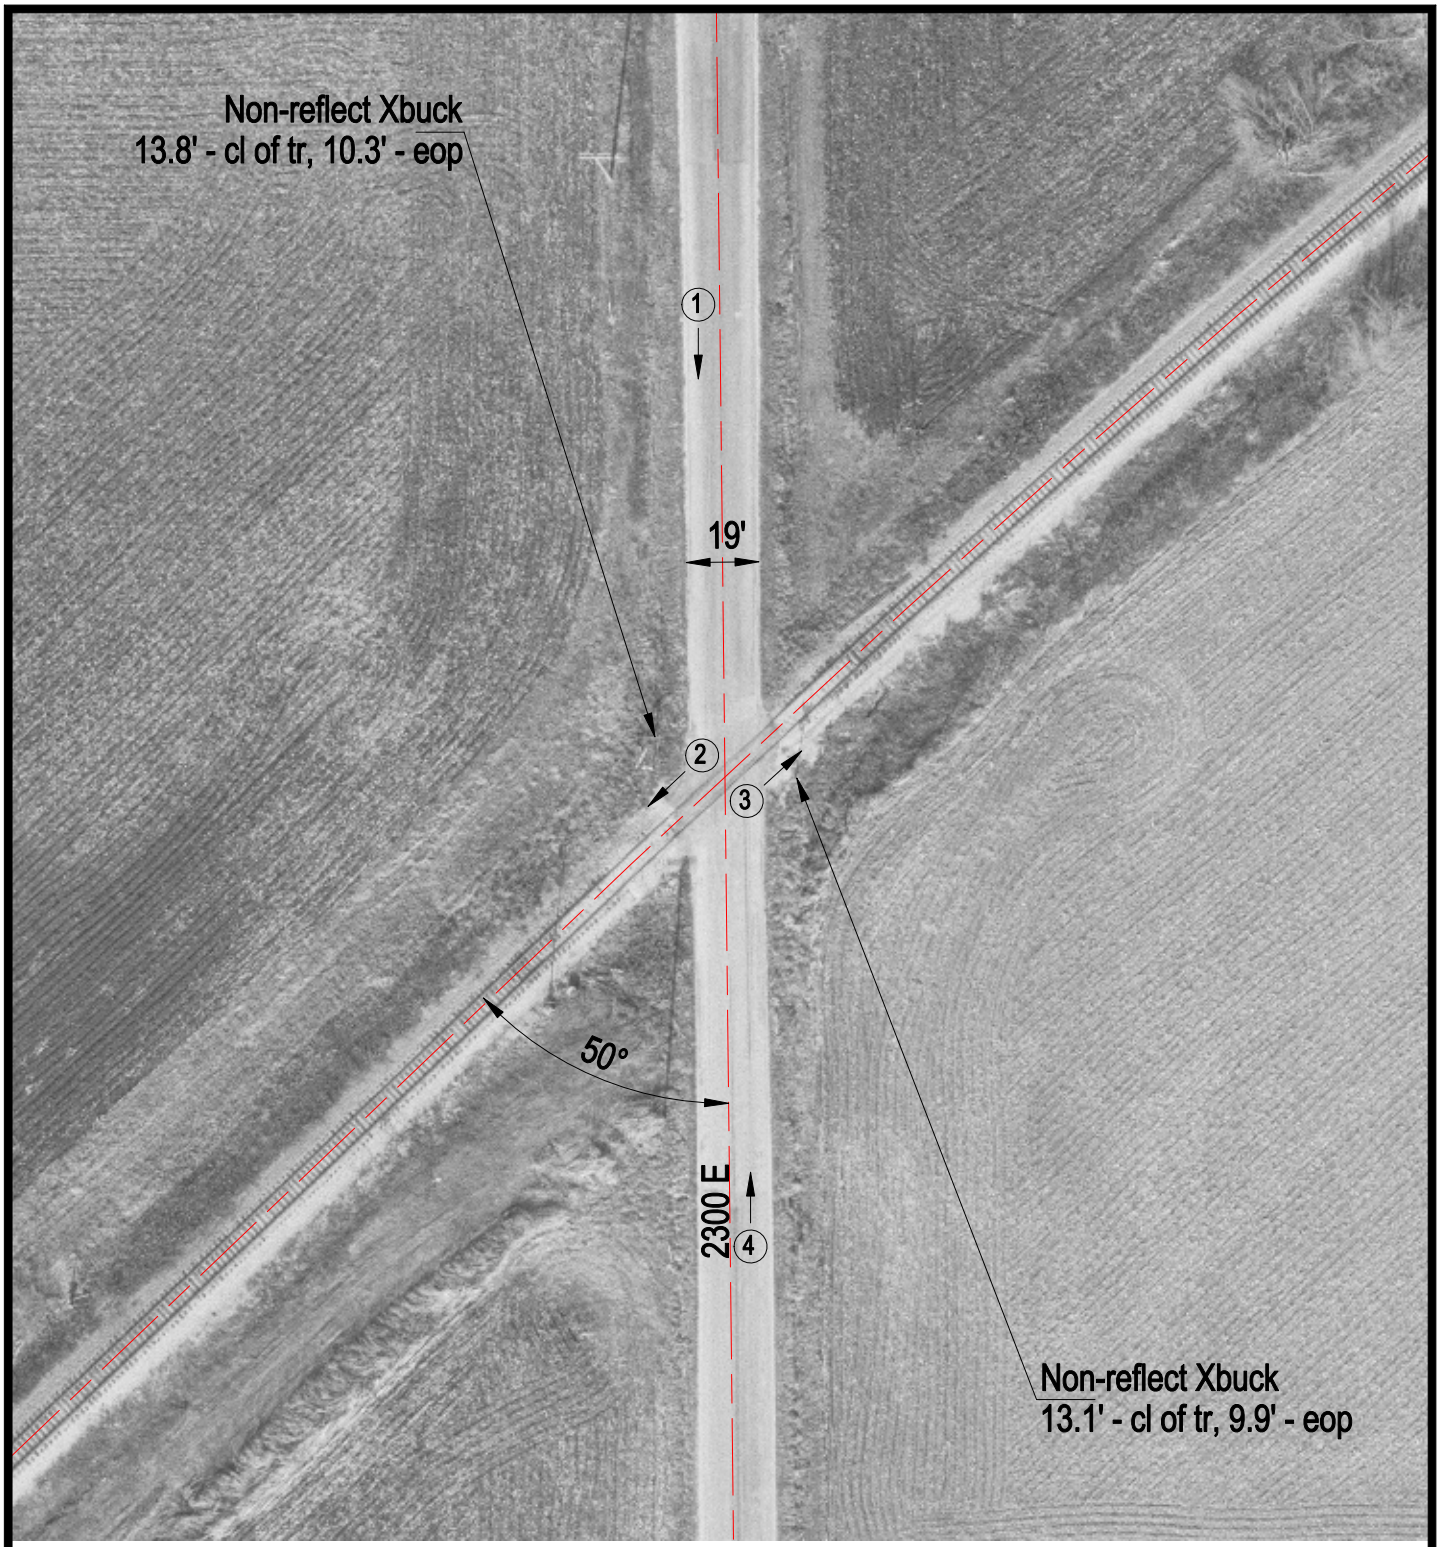

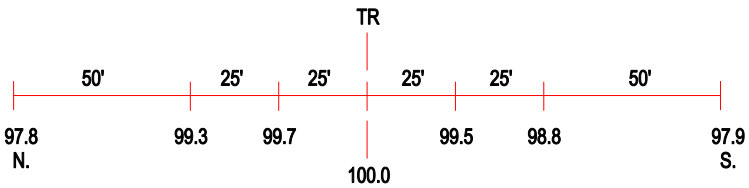

ROAD PROFILE

3 Photo Location

Crossing #:	476144V
Location:	Coles Co., City of Oakland (N)
Lat/Long:	39°38'20" / 88°02'43"
Railroad:	EIRC
Street:	2300 E
Railroad Milepost:	305.30
Crossing Protection:	Signs