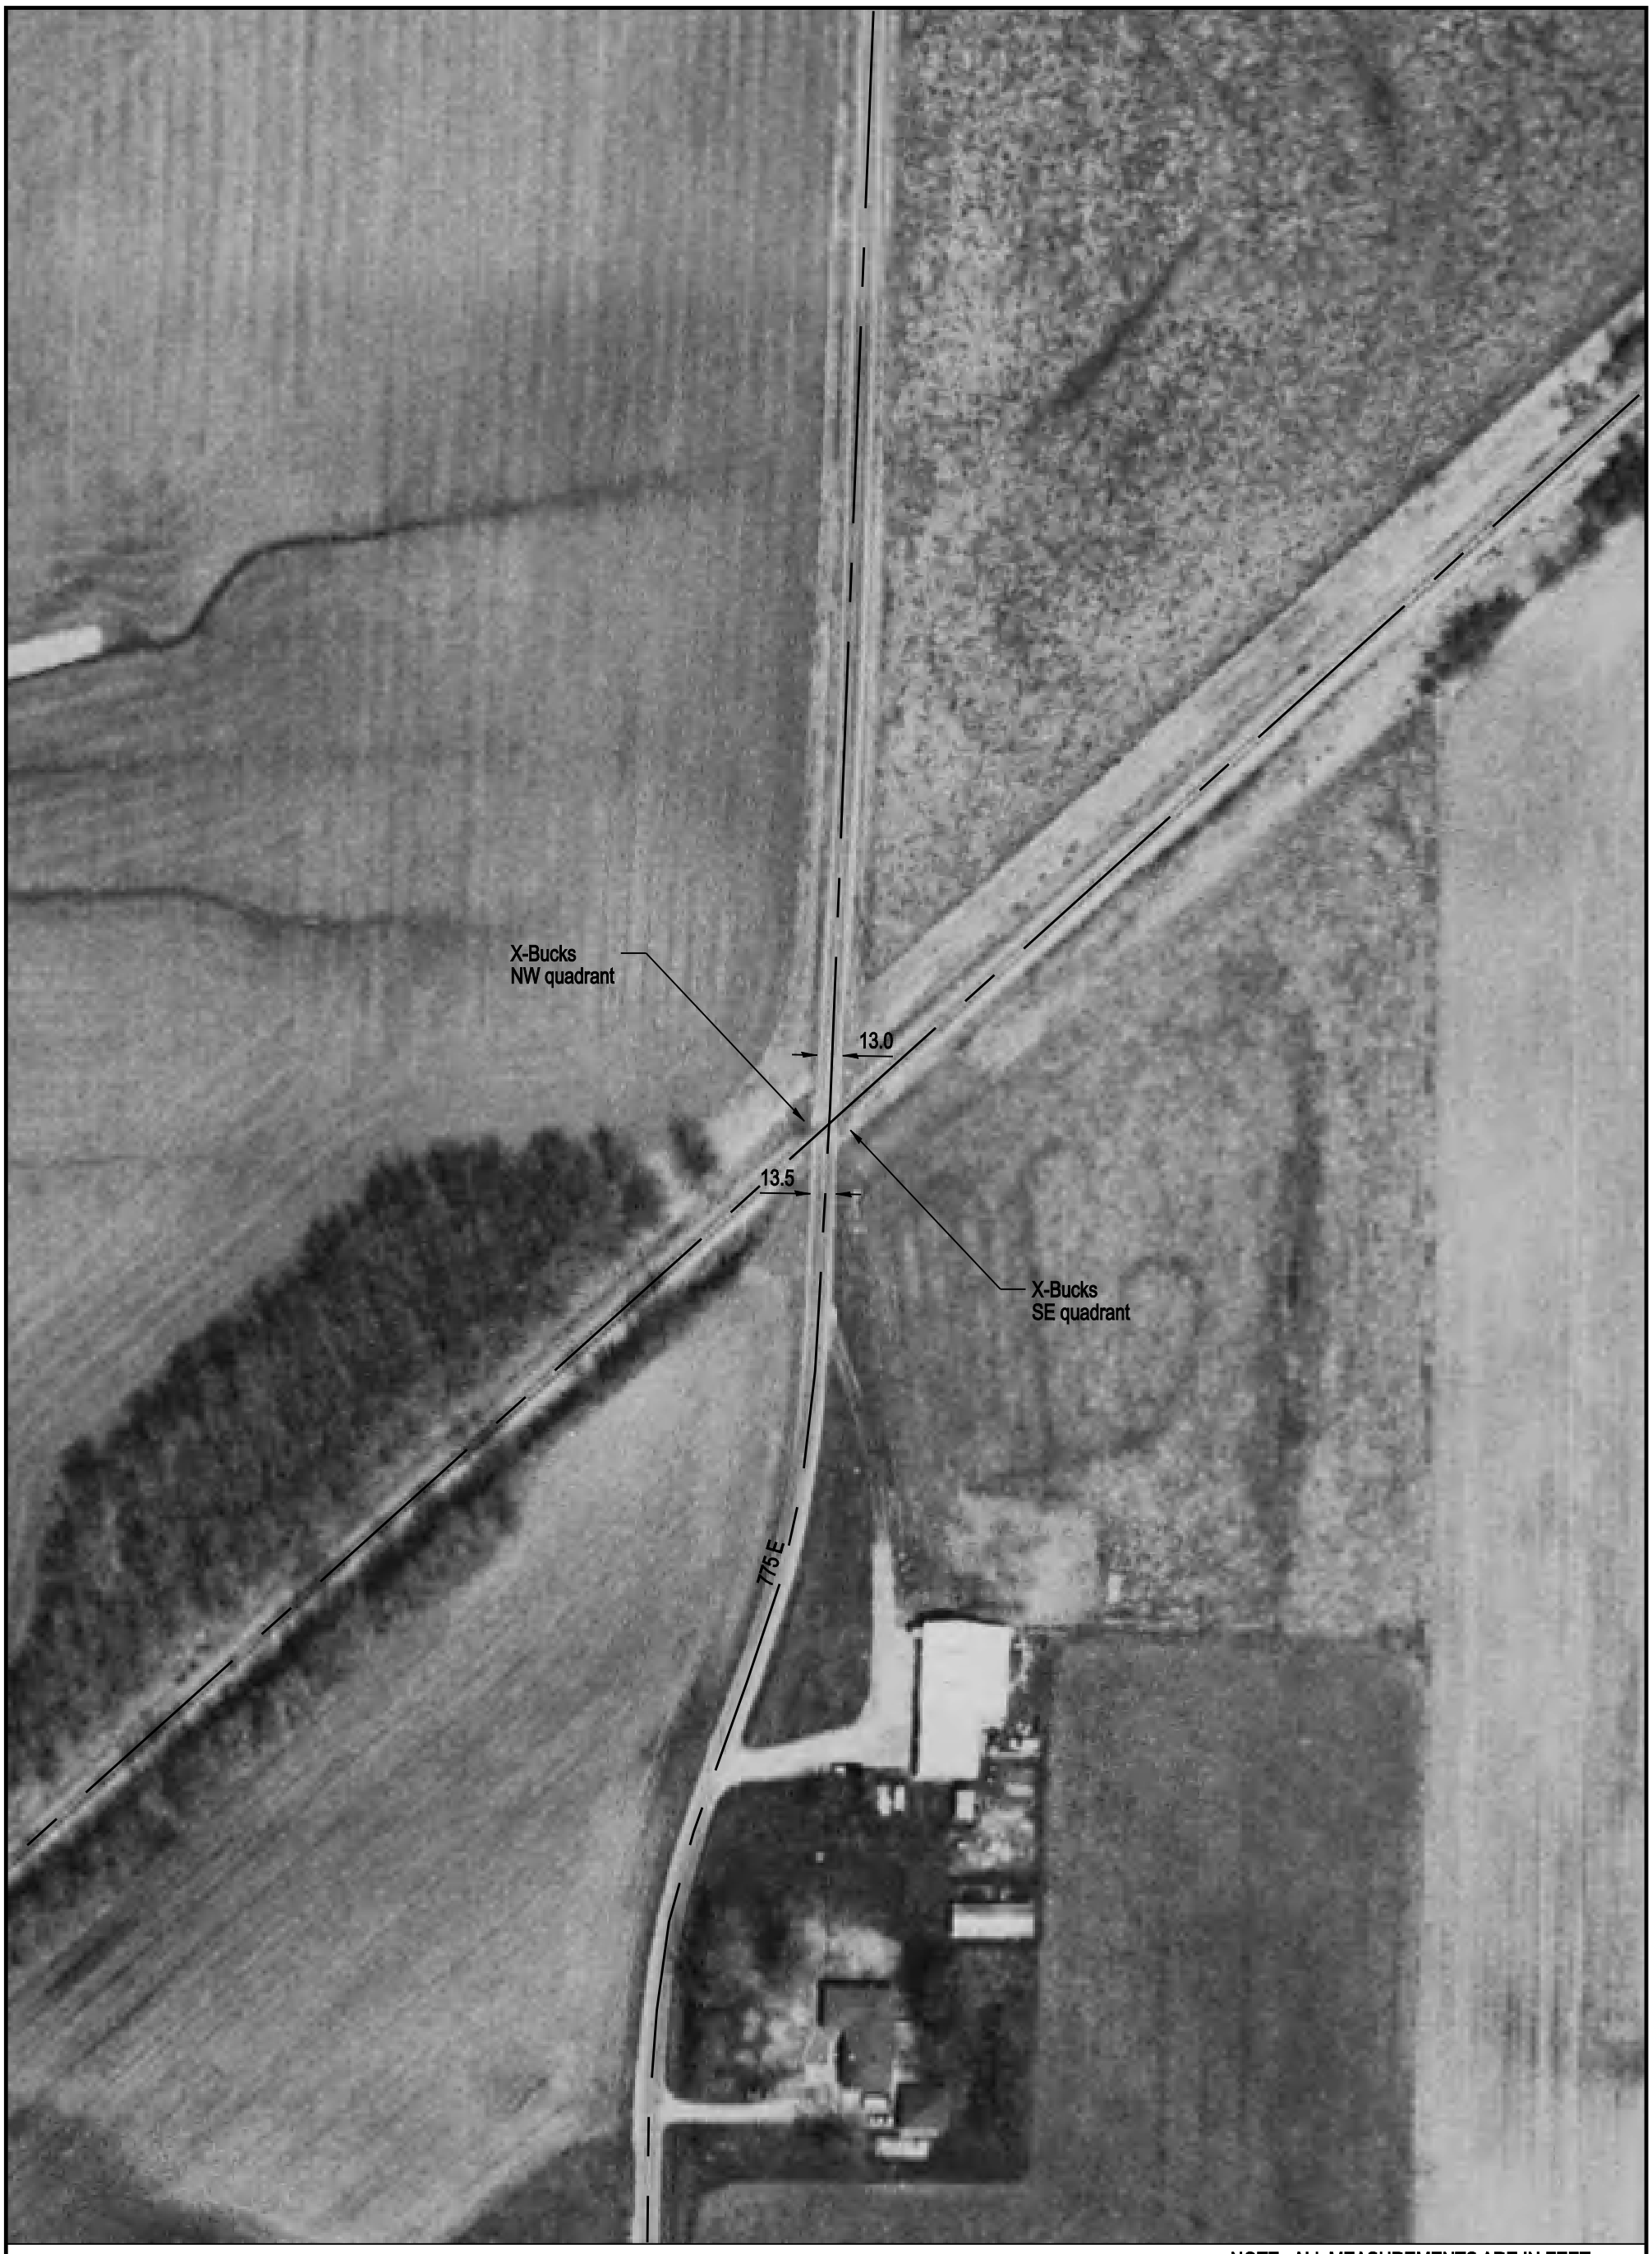

NOTE: ALL MEASUREMENTS ARE IN FEET

DOT/AAR Inventory #: 476212U

Location: Coles Co., Near Trilla, IL

Lat/Long: 39º 23' 28"/-88º 19' 41"

Railroad Milepost - Line: 330.5-NC

Crossing Angle (Deg.): 45

Crossing Width (By Track): 22.0

Number of Tracks: 1

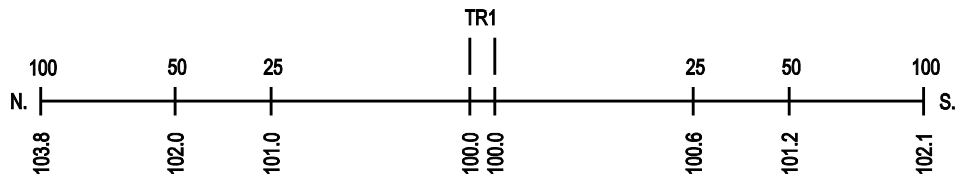
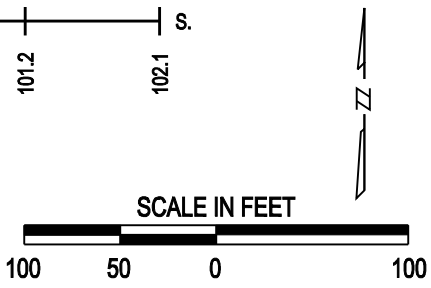
ROAD PROFILE