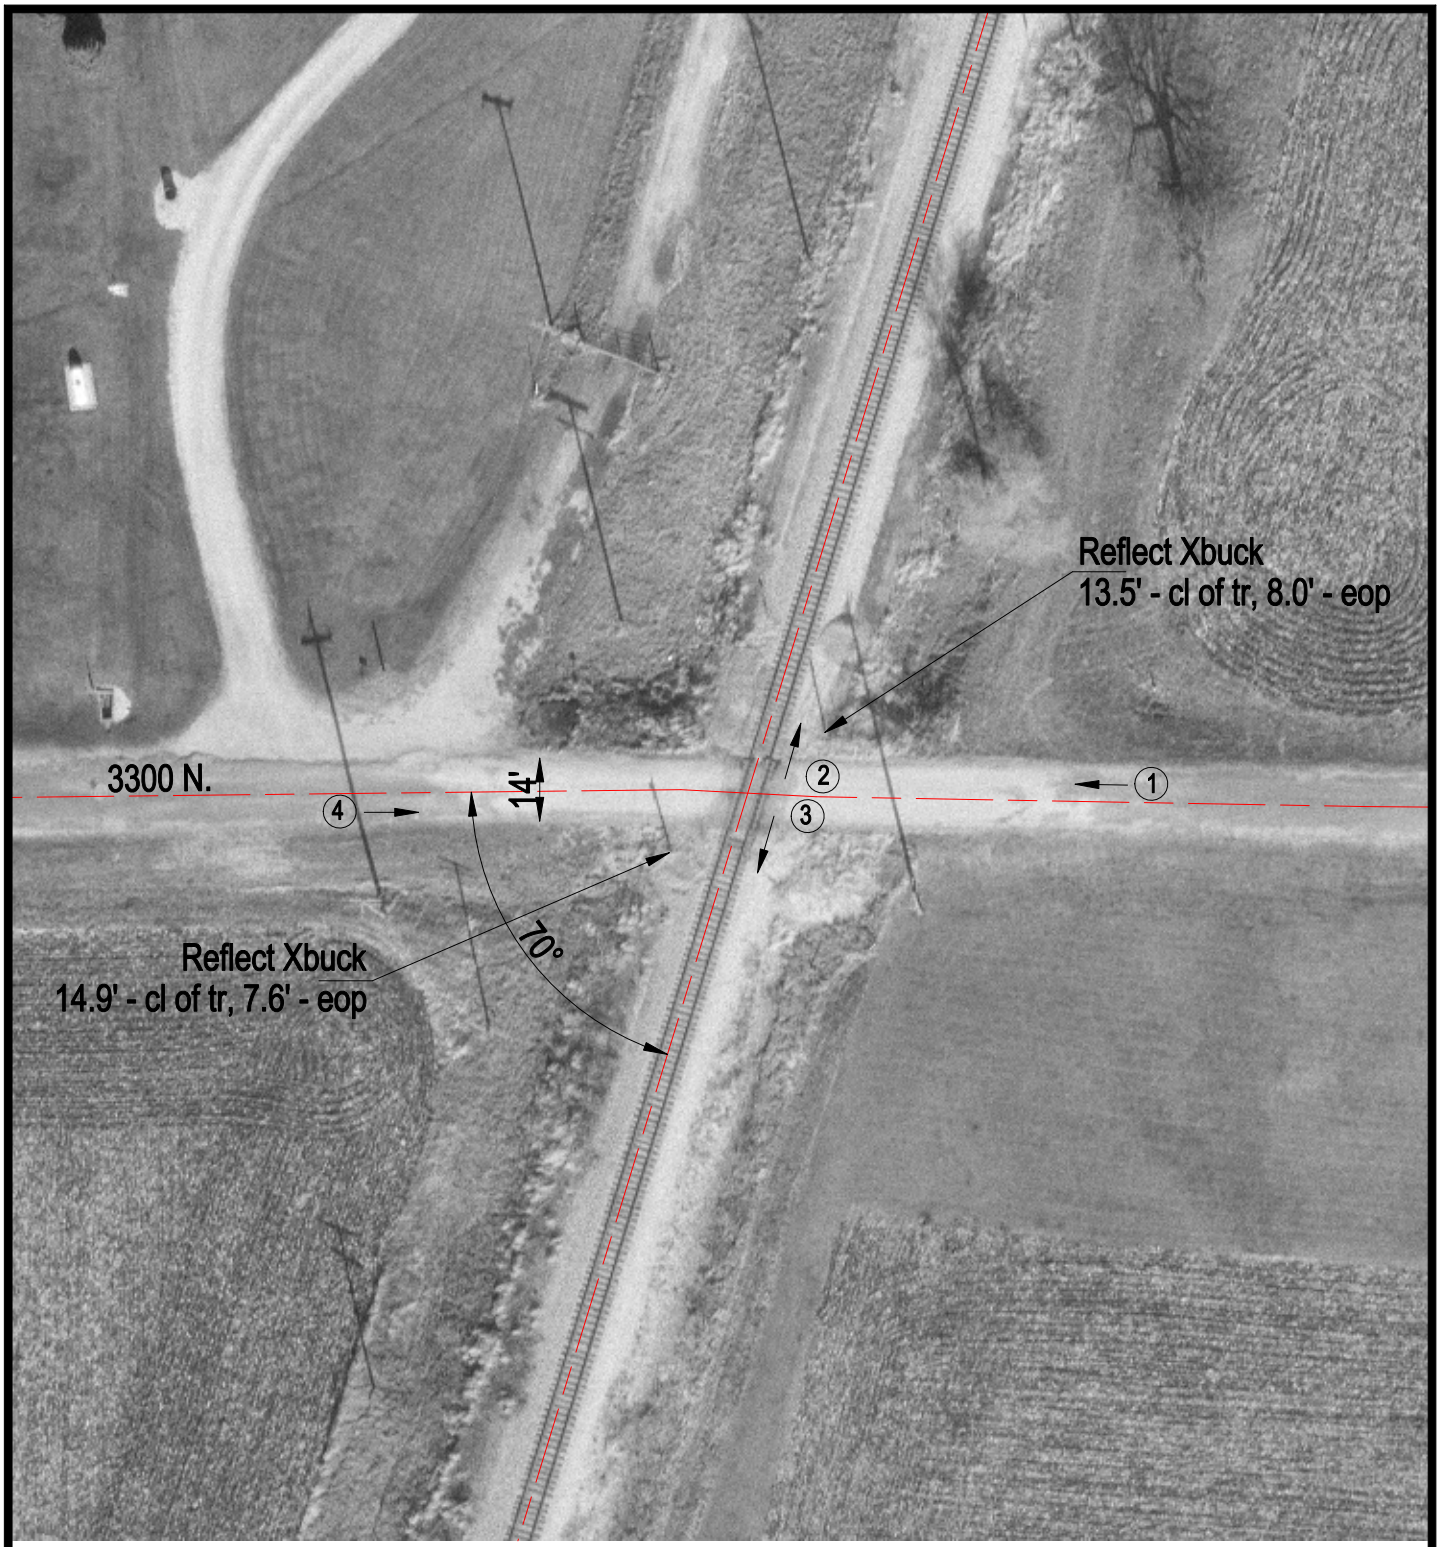

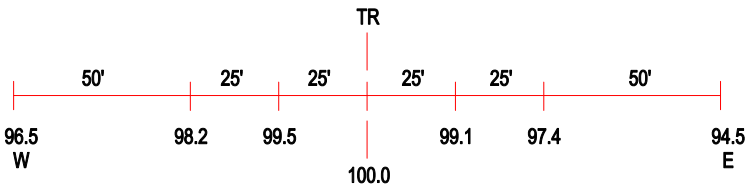

ROAD PROFILE

(3) Photo Location

Crossing #:	479057C
Location:	Piatt Co., City of Mansfield (N)
Lat/Long:	40°16'00" / 88°29'19"
Railroad:	NS
Street:	3300 N.
Railroad Milepost:	128.04
Crossing Protection:	Signs