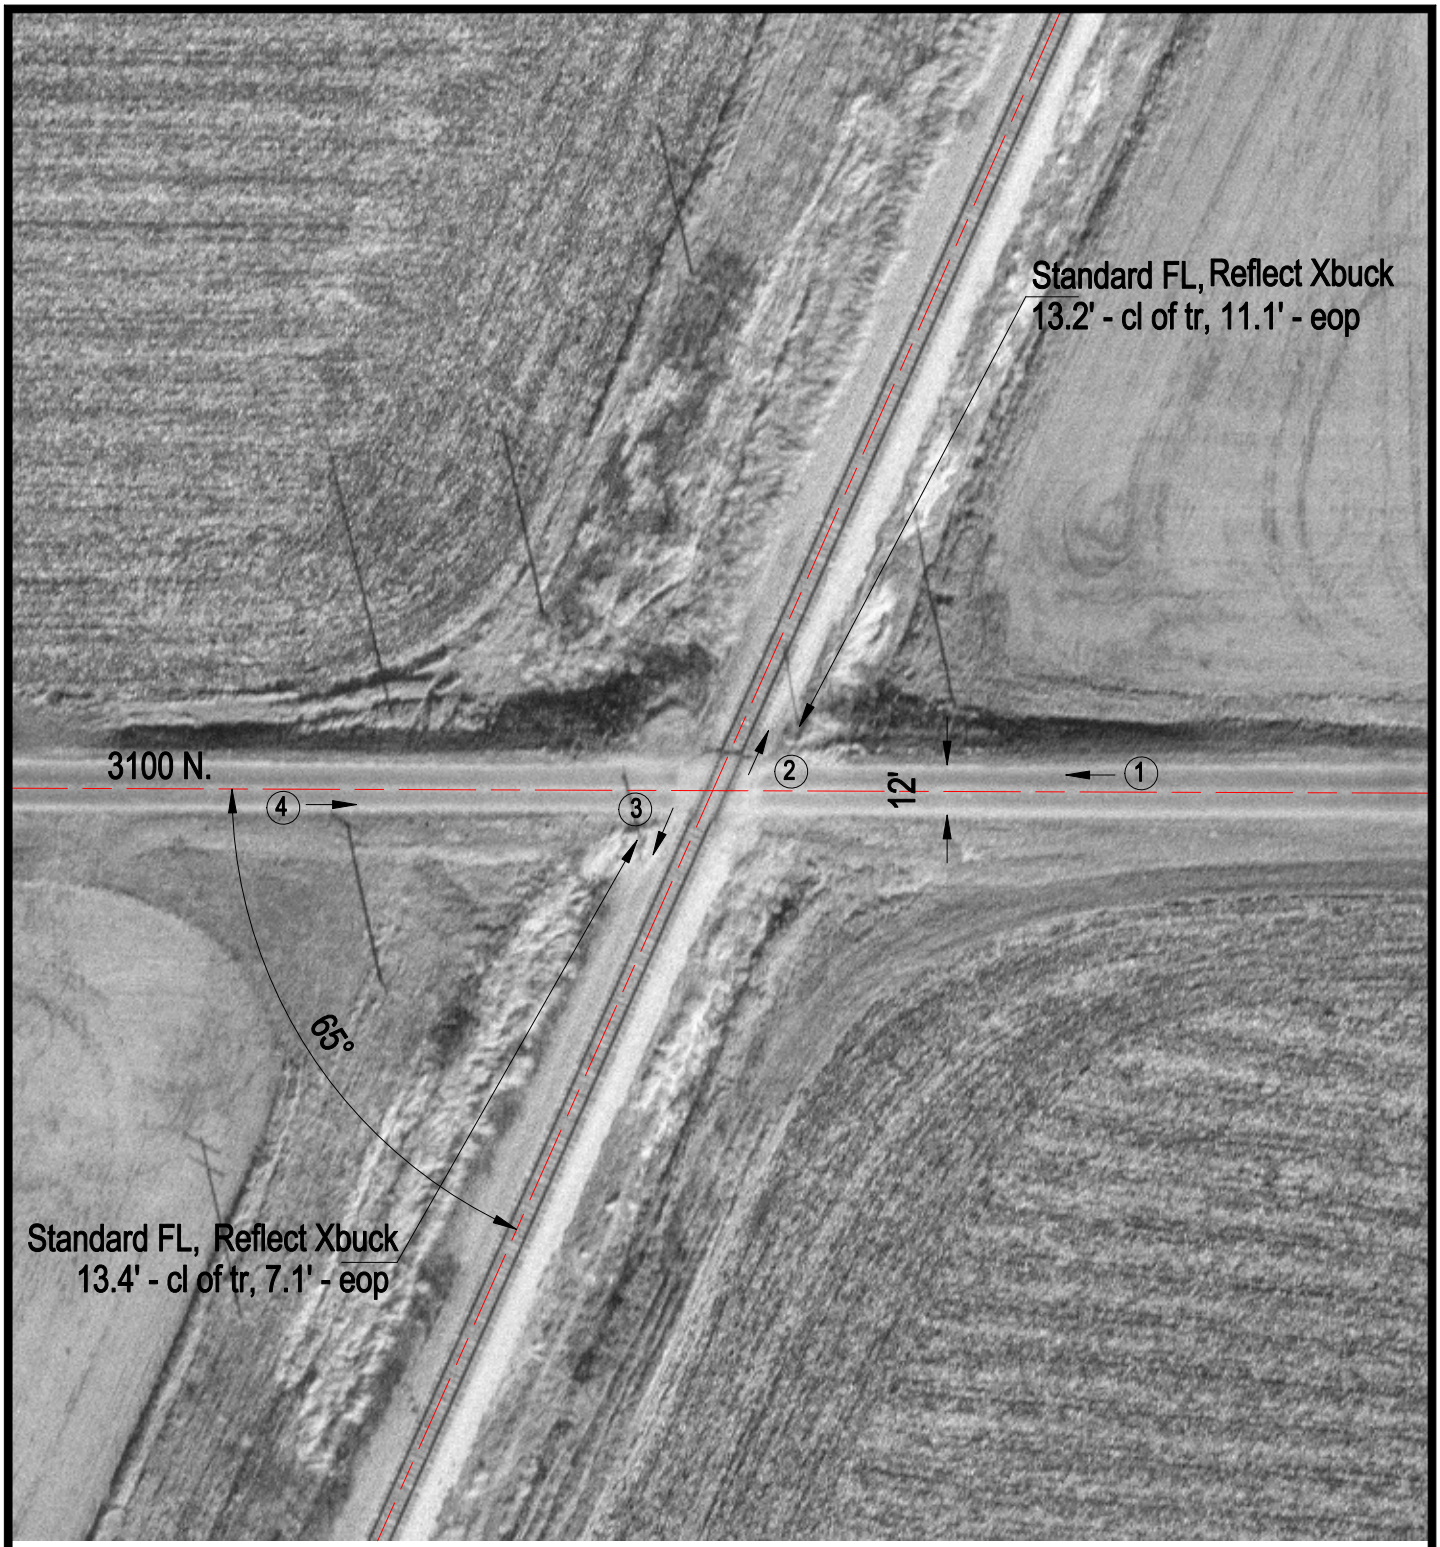

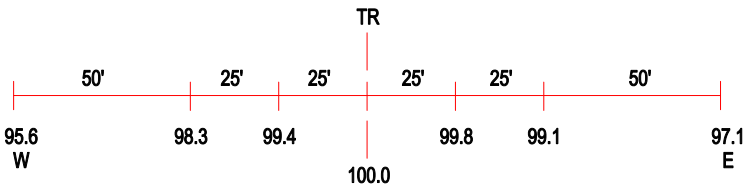

ROAD PROFILE

(3) Photo Location

Crossing #:	479061S
Location:	Piatt Co., City of Mansfield (N)
Lat/Long:	40°14'16" / 88°30'10"
Railroad:	NS
Street:	3100 N.
Railroad Milepost:	130.16
Crossing Protection:	Signs