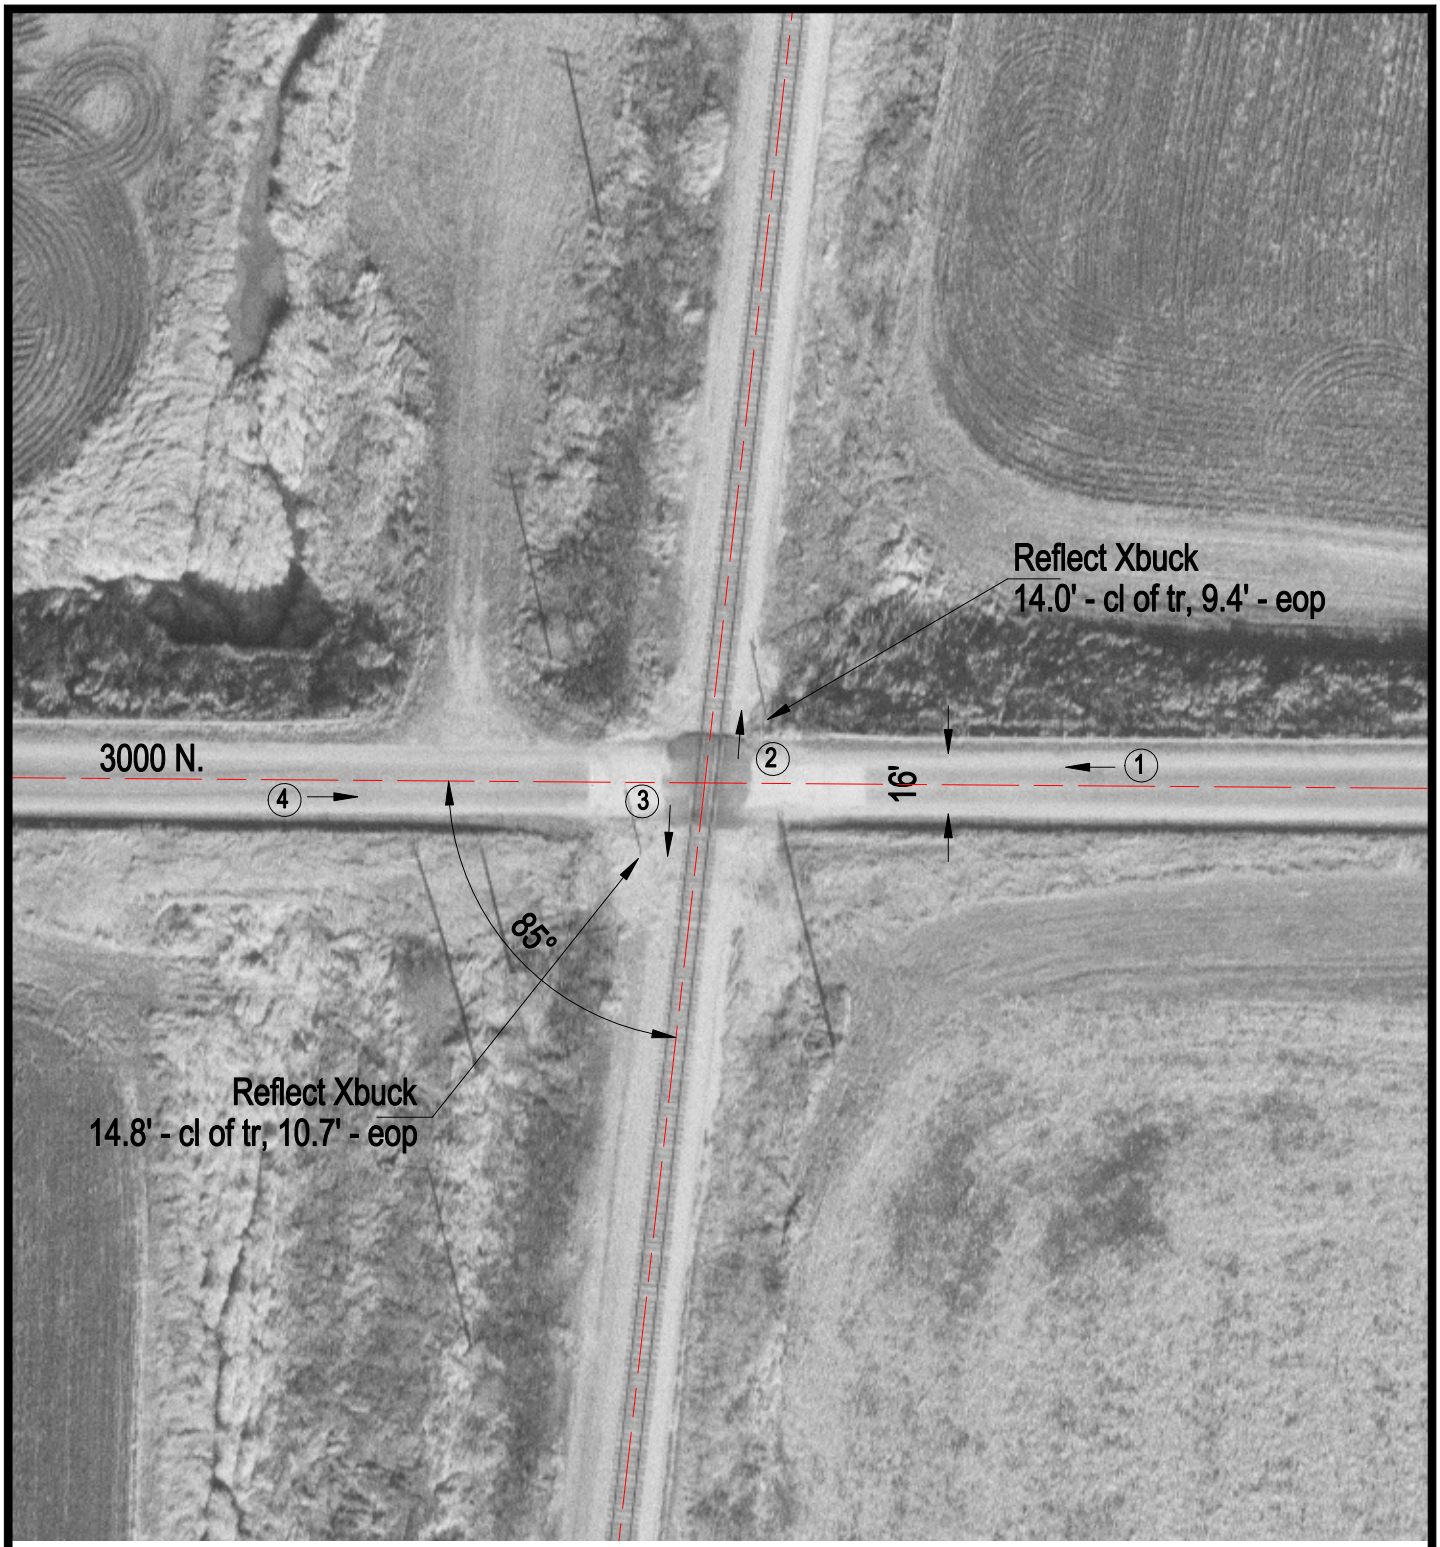

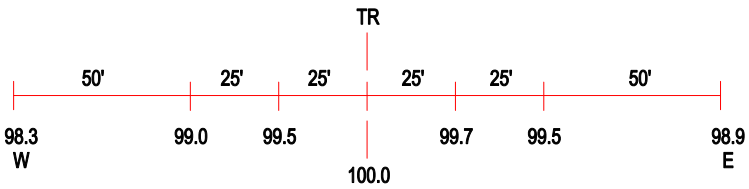

ROAD PROFILE

3 Photo Location

Crossing #:	479062Y
Location:	Piatt Co., City of Mansfield (N)
Lat/Long:	40°13'24" / 88°30'36"
Railroad:	NS
Street:	3000 N.
Railroad Milepost:	131.24
Crossing Protection:	Signs