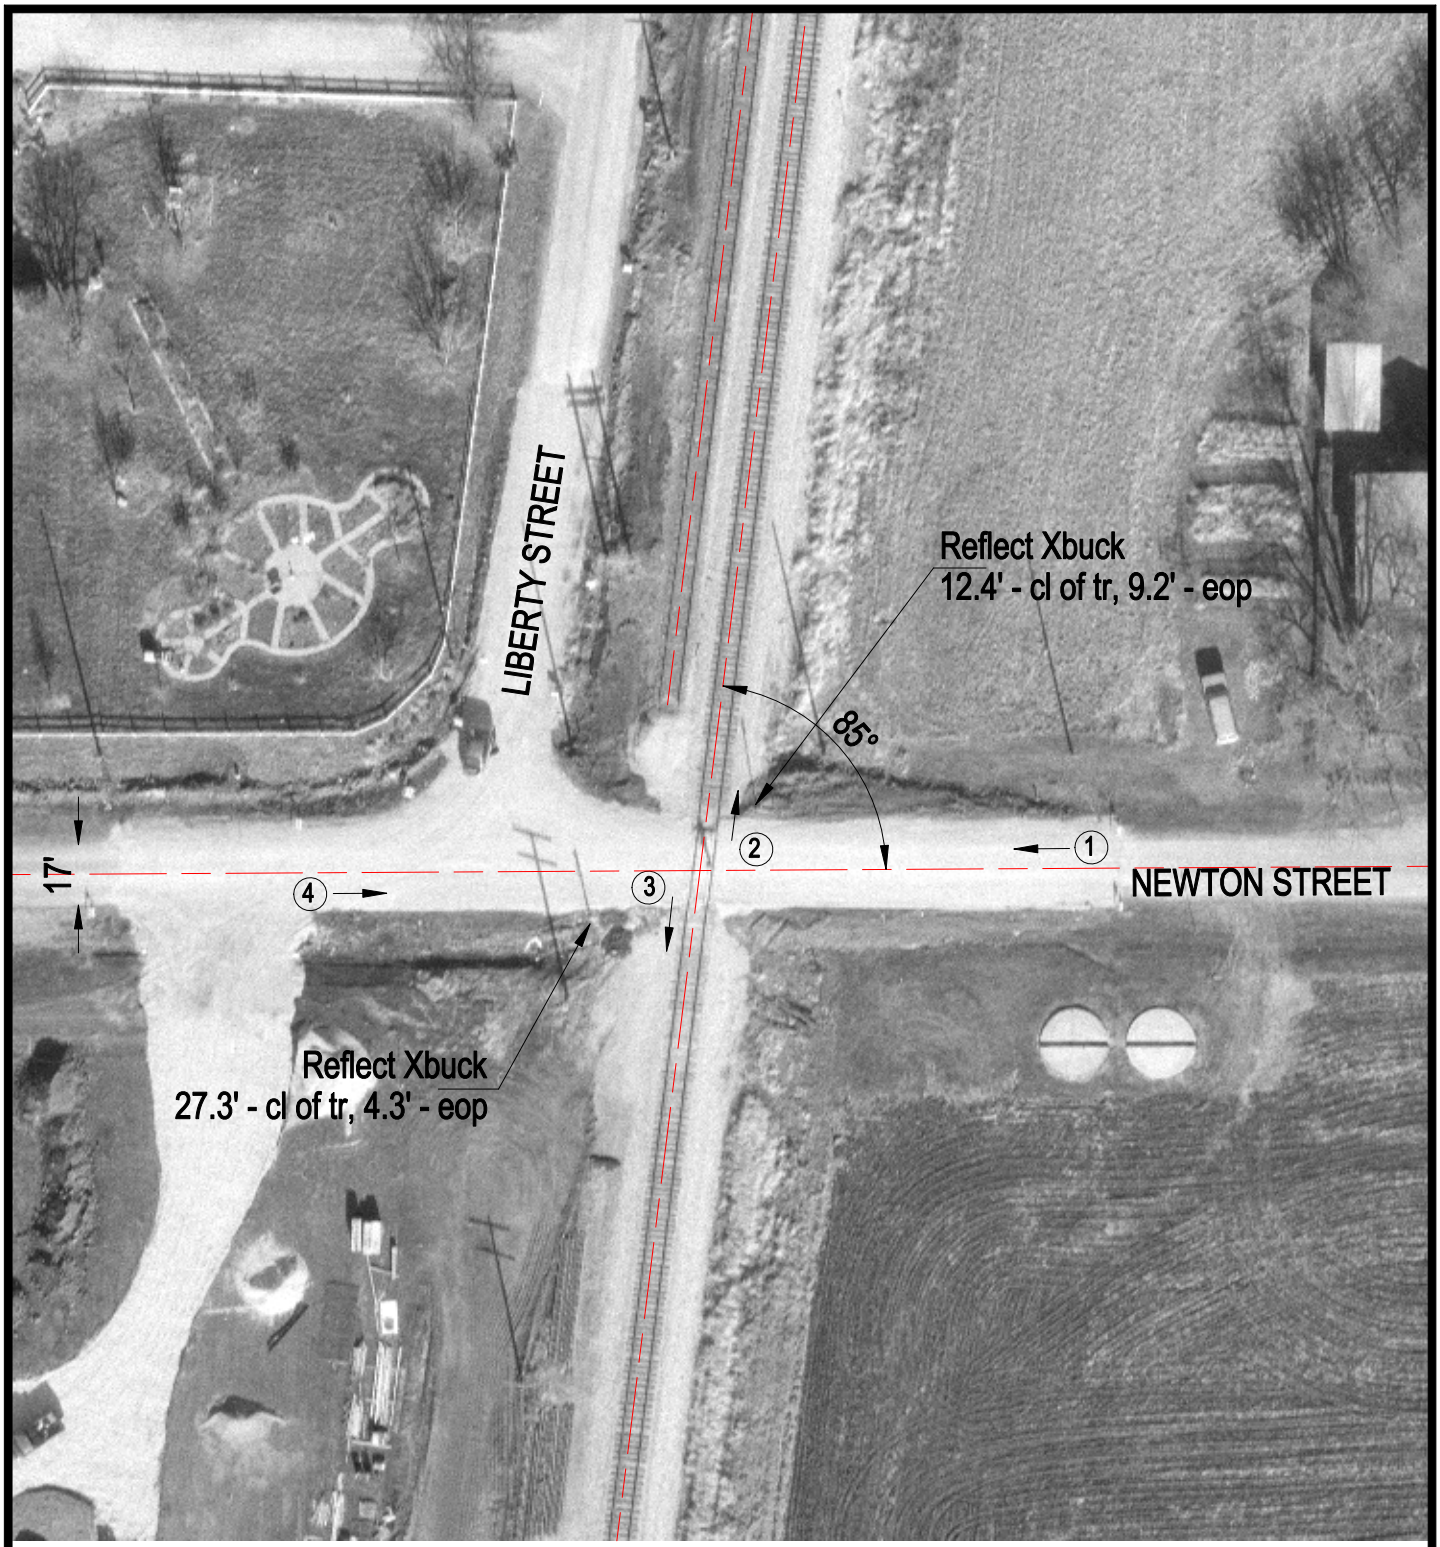

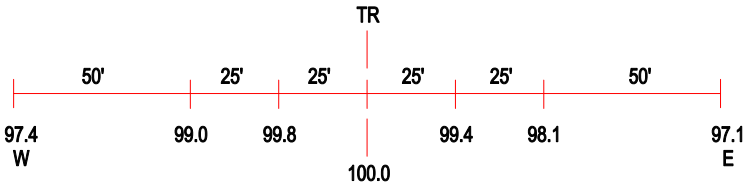

ROAD PROFILE

3 Photo Location

Crossing #:	479066B
Location:	Piatt Co., City of Mansfield (I)
Lat/Long:	40°12'26" / 88°30'46"
Railroad:	NS
Street:	Newton Ave.
Railroad Milepost:	132.35
Crossing Protection:	Signs