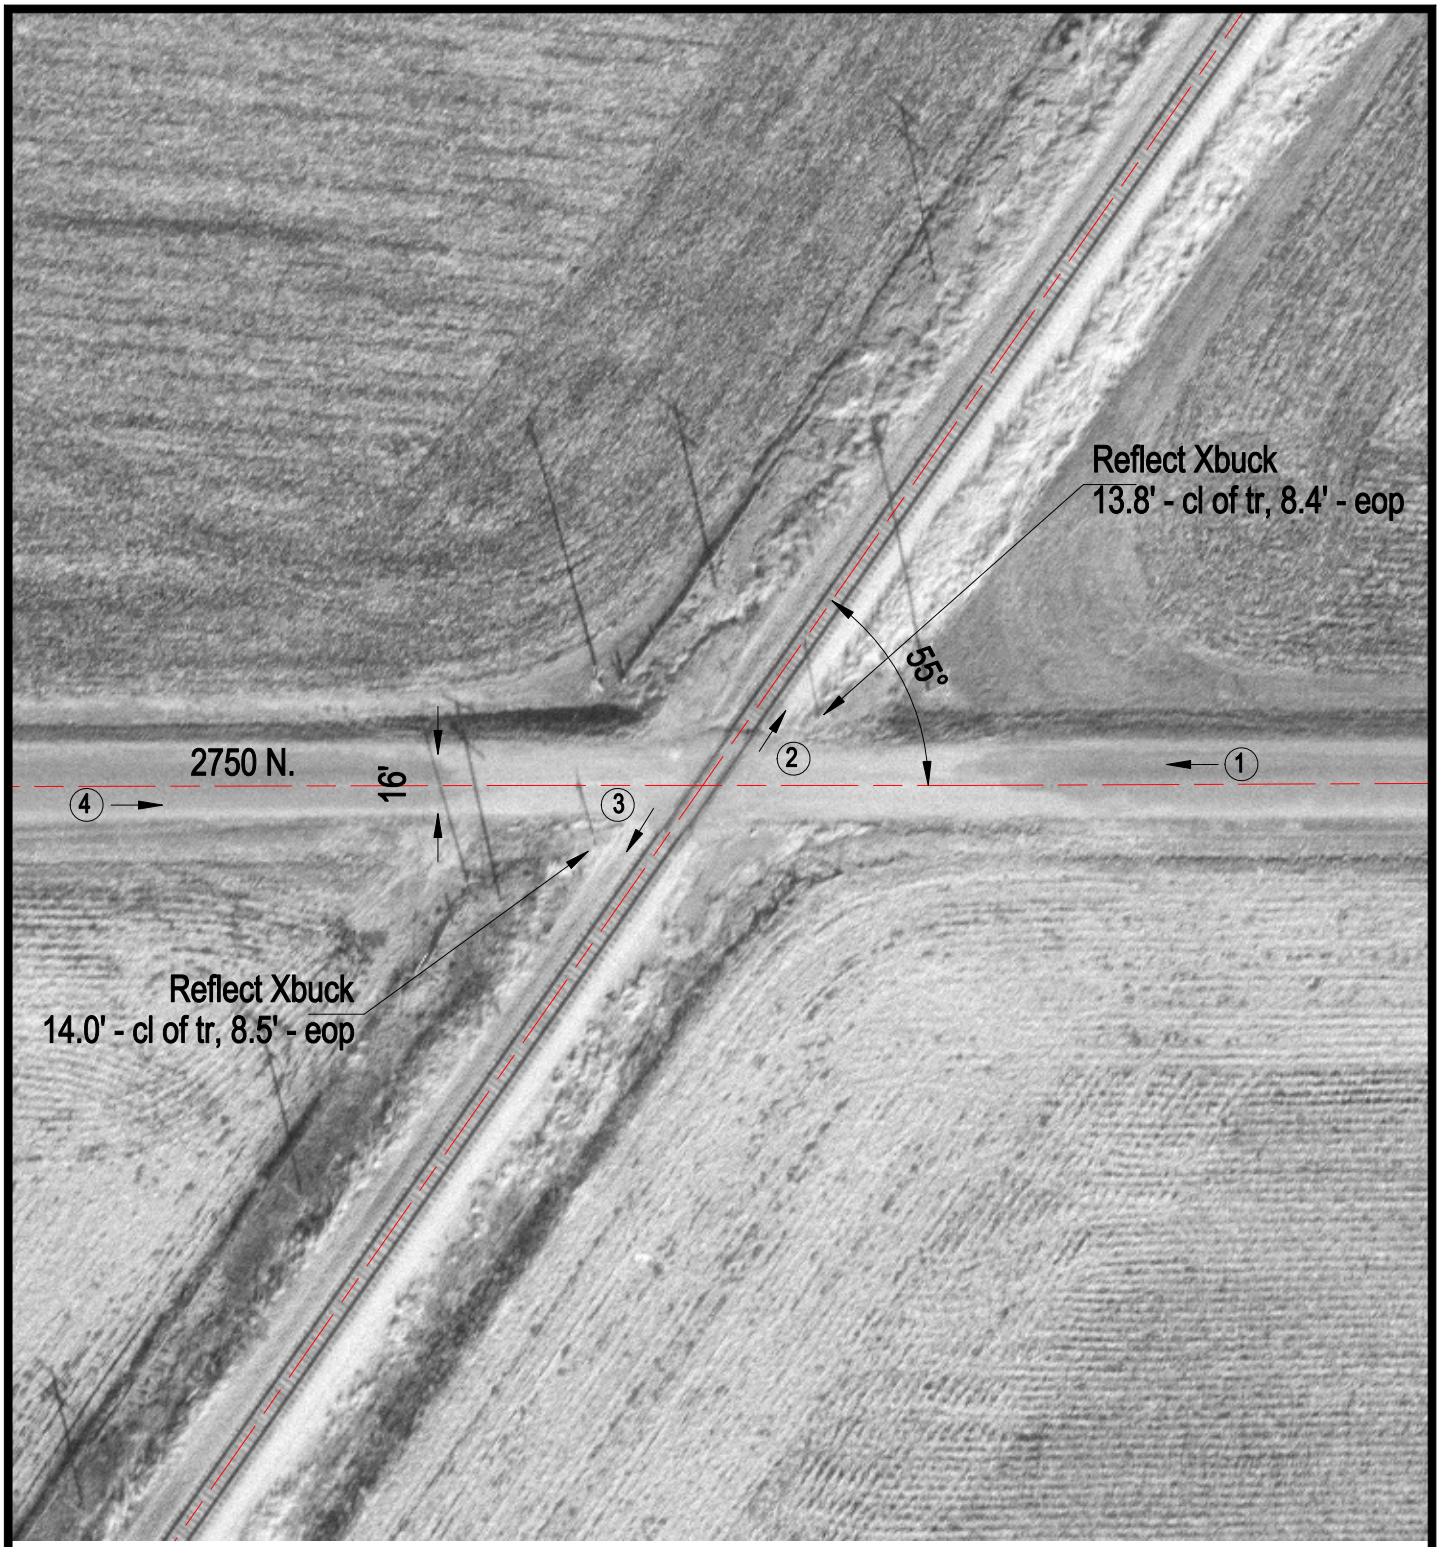

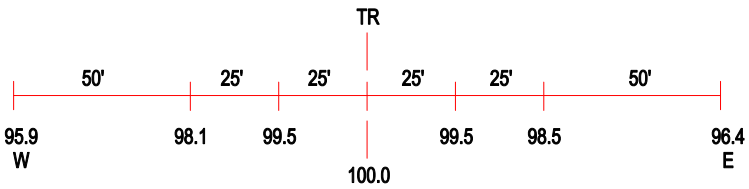

ROAD PROFILE

3 Photo Location

Crossing #:	479068P
Location:	Piatt Co., City of Mansfield (N)
Lat/Long:	40°11'33" / 88°31'17"
Railroad:	NS
Street:	2750 N.
Railroad Milepost:	133.49
Crossing Protection:	Signs