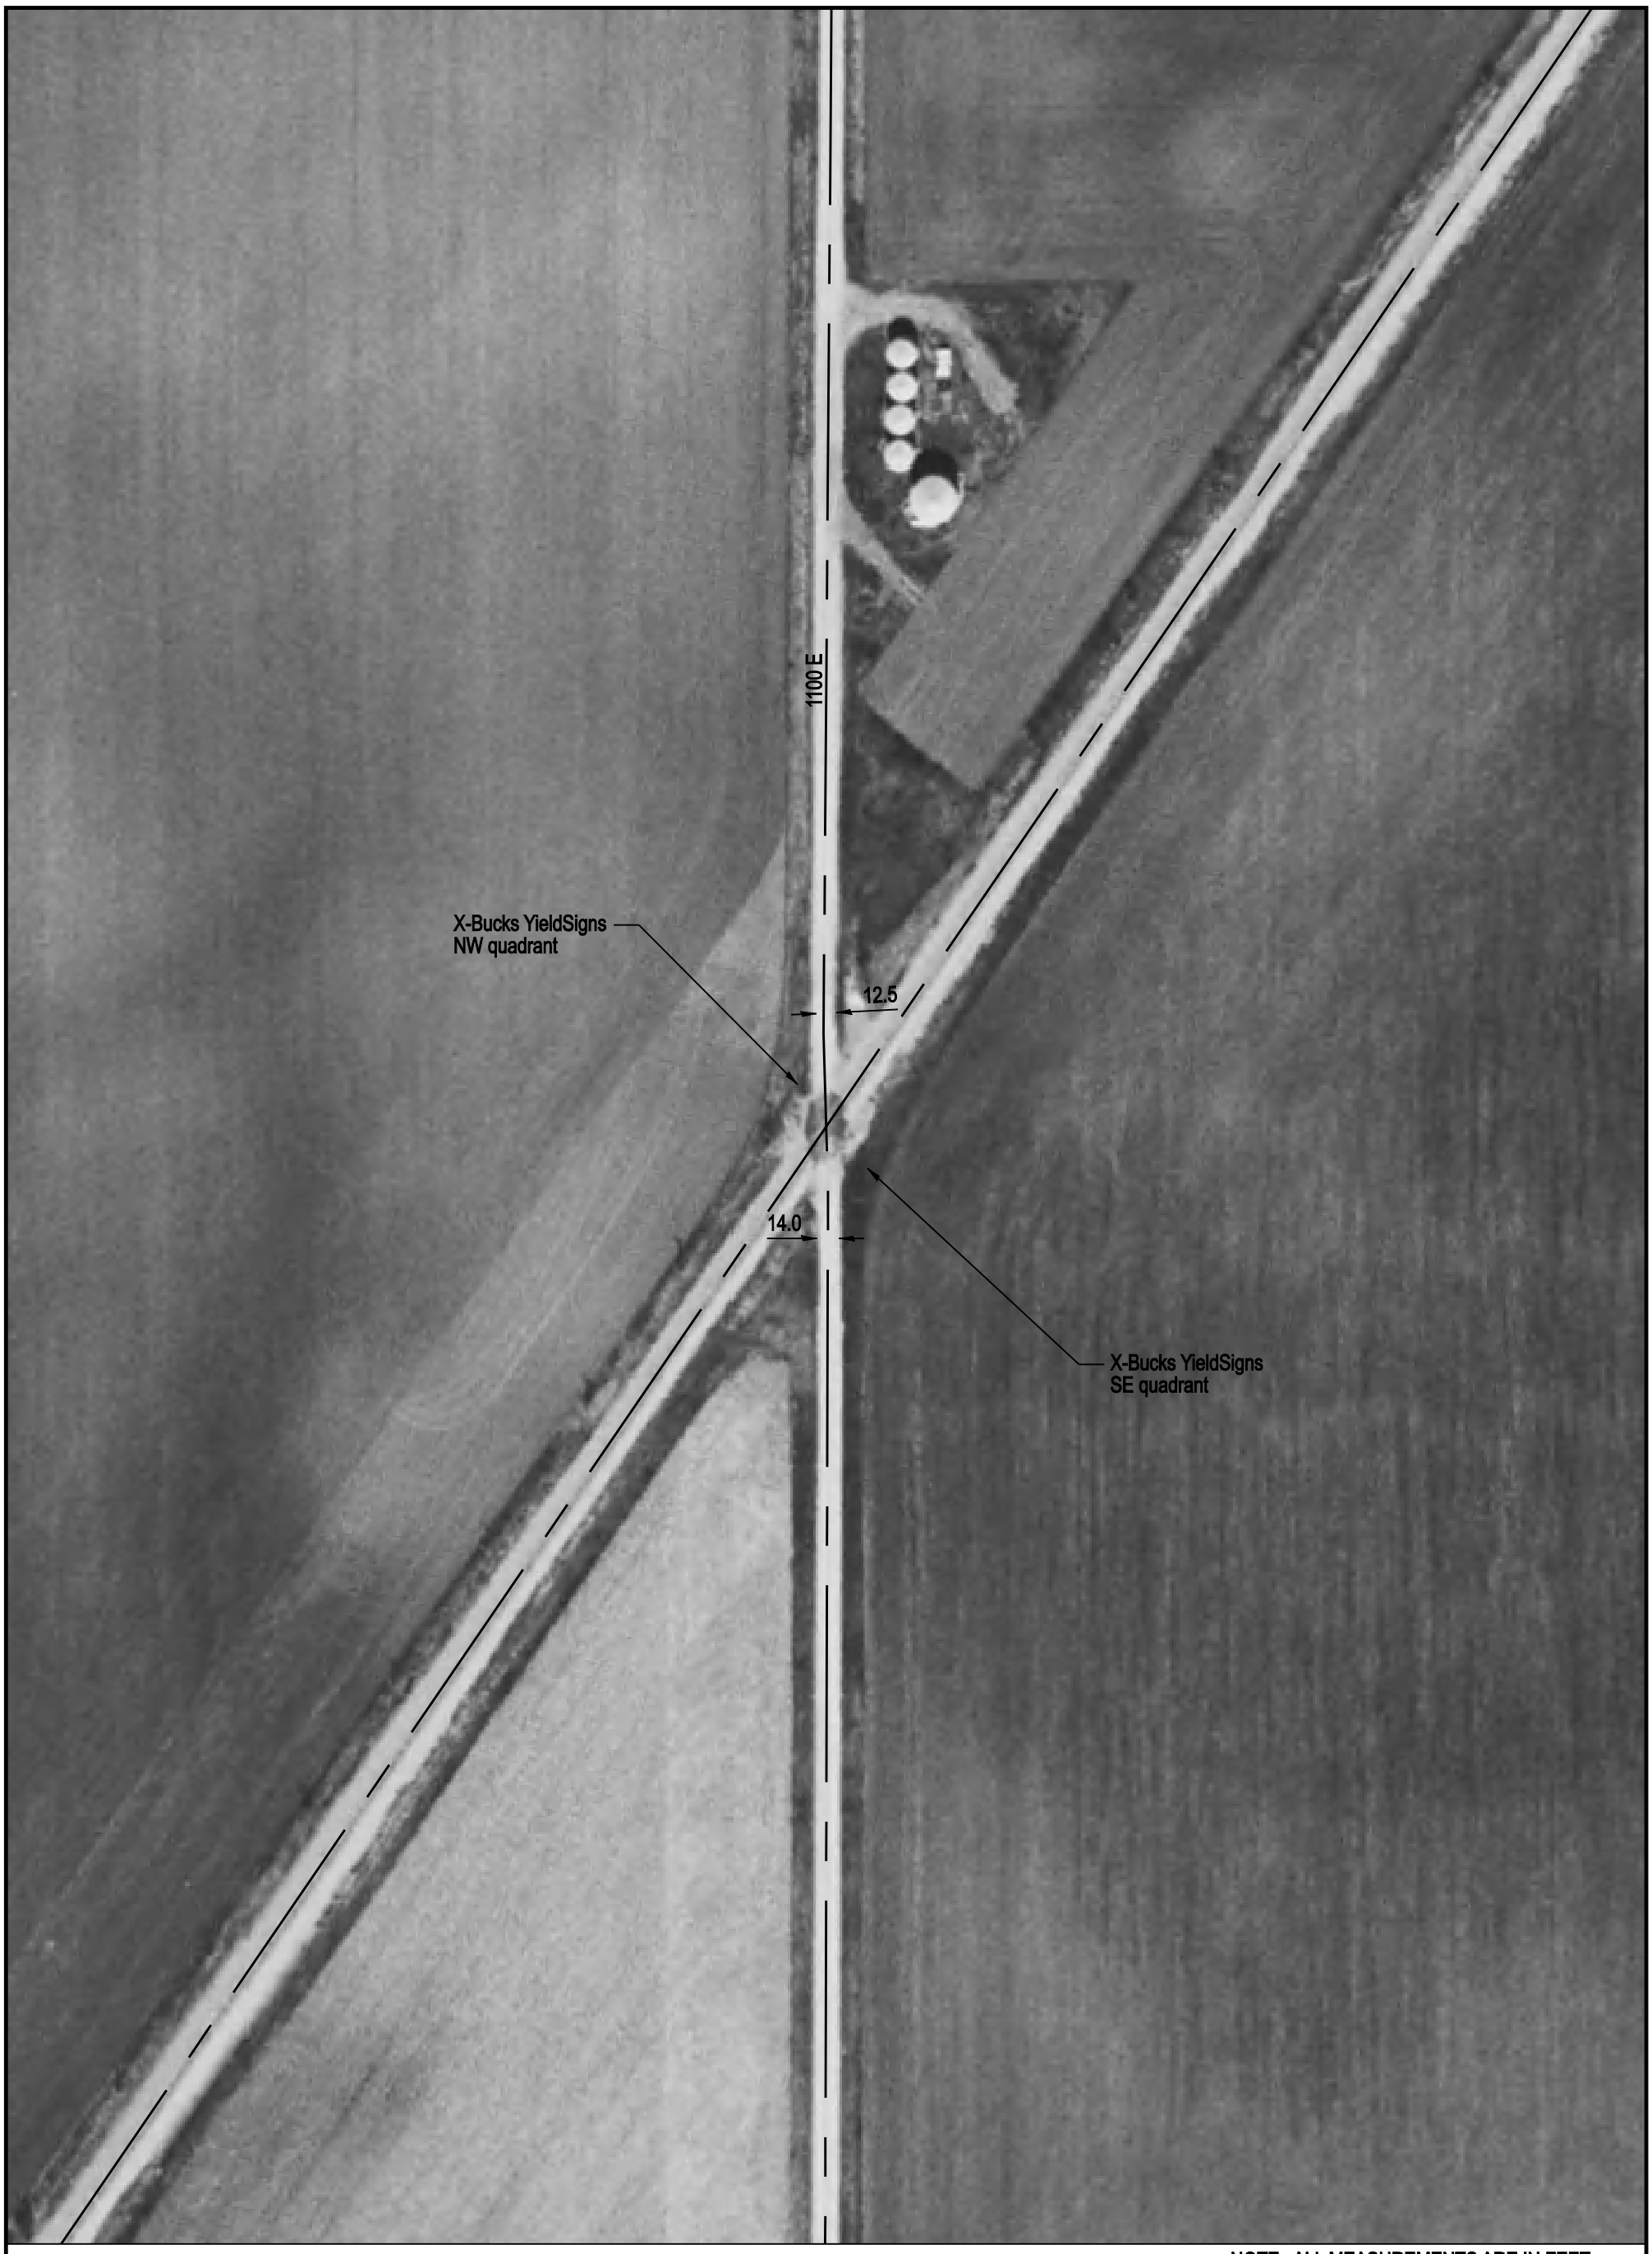

NOTE: ALL MEASUREMENTS ARE IN FEET

DOT/AAR Inventory #: 479072E

Location: Piatt Co., Near Mansfield, IL

Lat/Long: 40º 10' 23"/-88º 32' 19"

Railroad Milepost - Line: 135.12-WB

Crossing Angle (Deg.): 35

Crossing Width (By Track): 32.0

Number of Tracks: 1

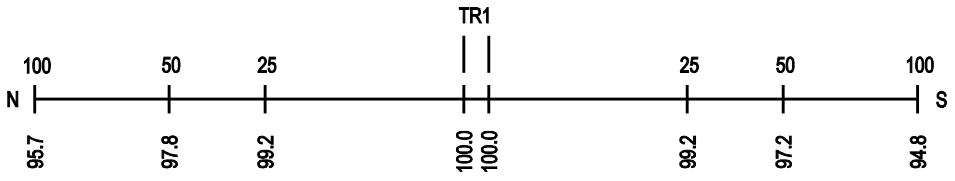
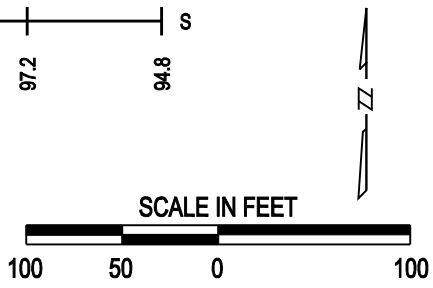
ROAD PROFILE