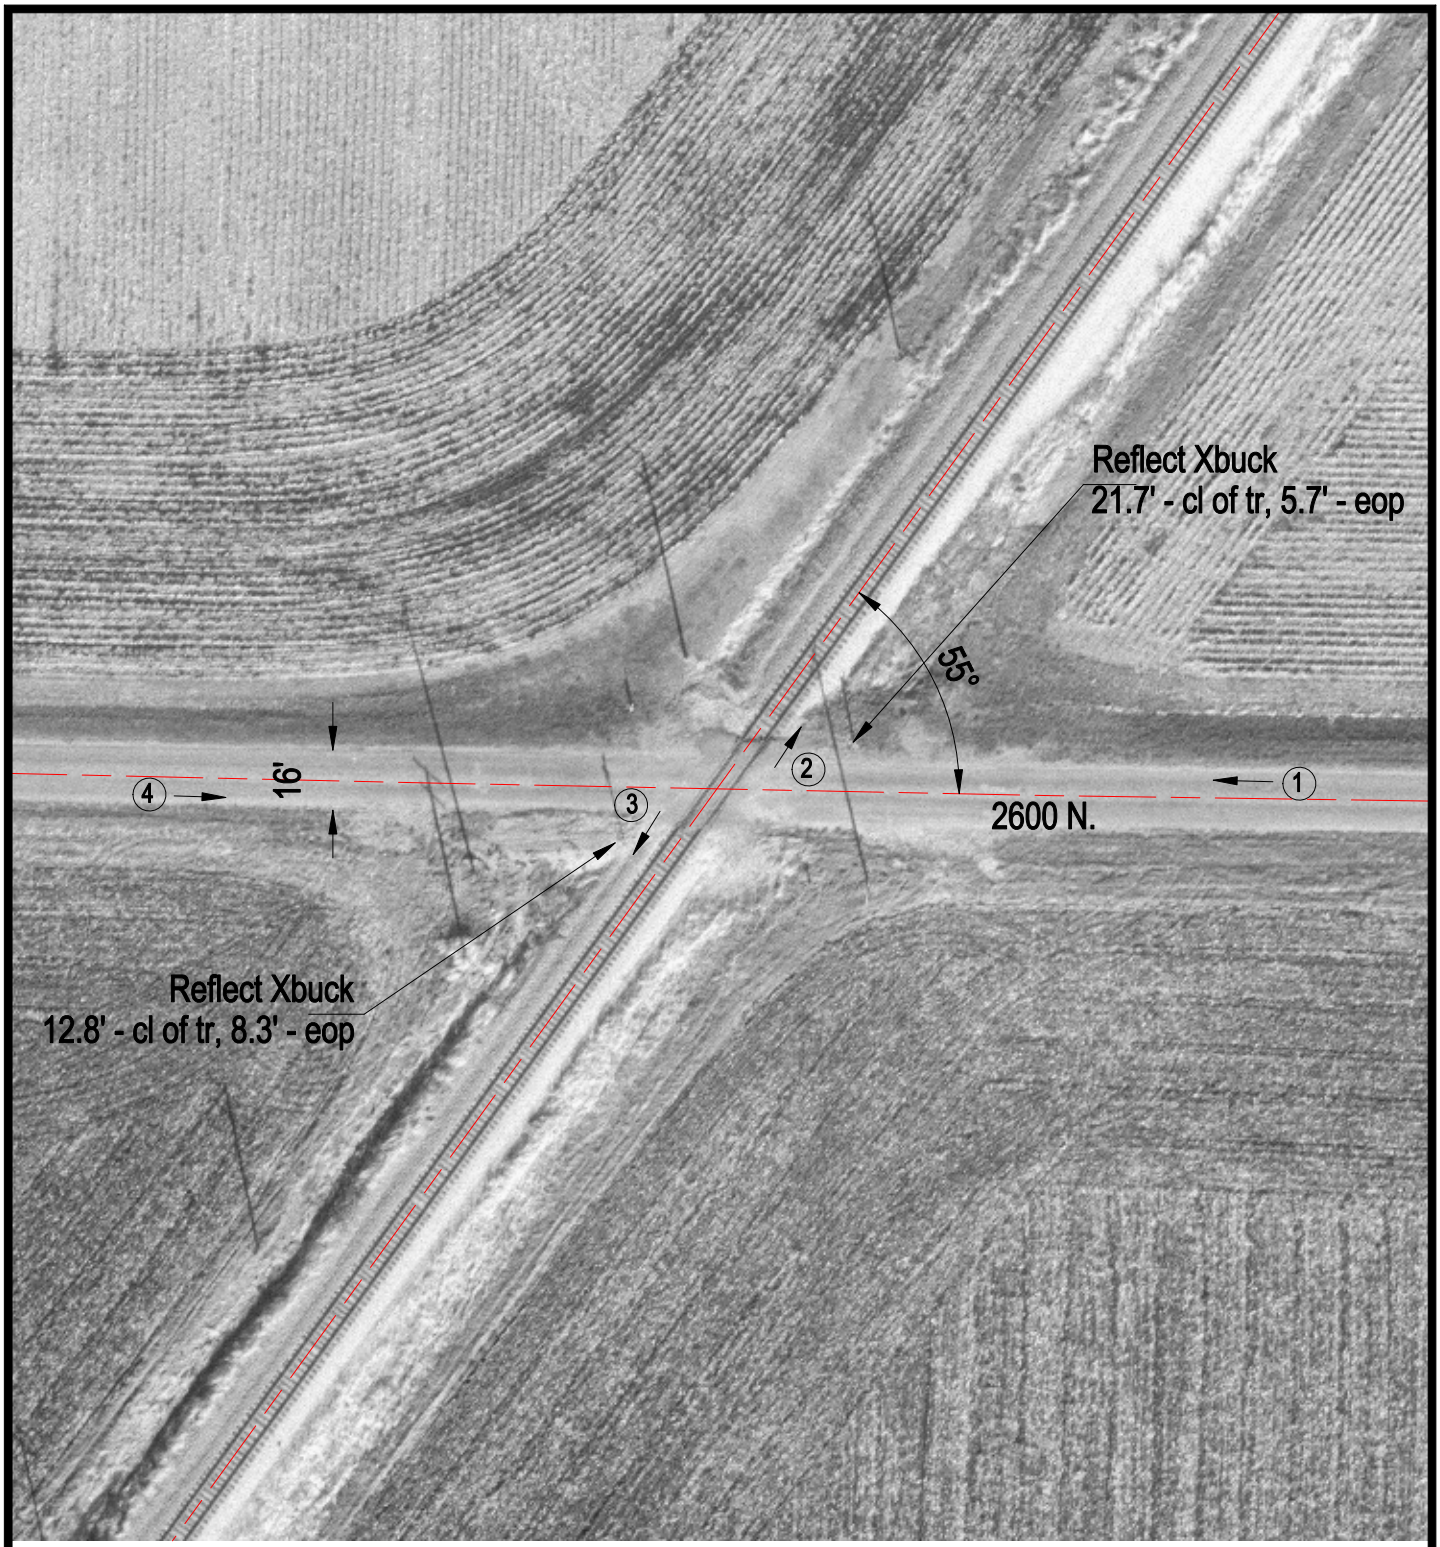

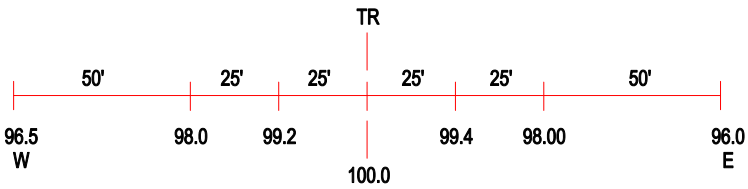

ROAD PROFILE

3 Photo Location

Crossing #:	479073L
Location:	Piatt Co., City of Mansfield (N)
Lat/Long:	40°10'14" / 88°32'29"
Railroad:	NS
Street:	2600 N.
Railroad Milepost:	135.33
Crossing Protection:	Signs