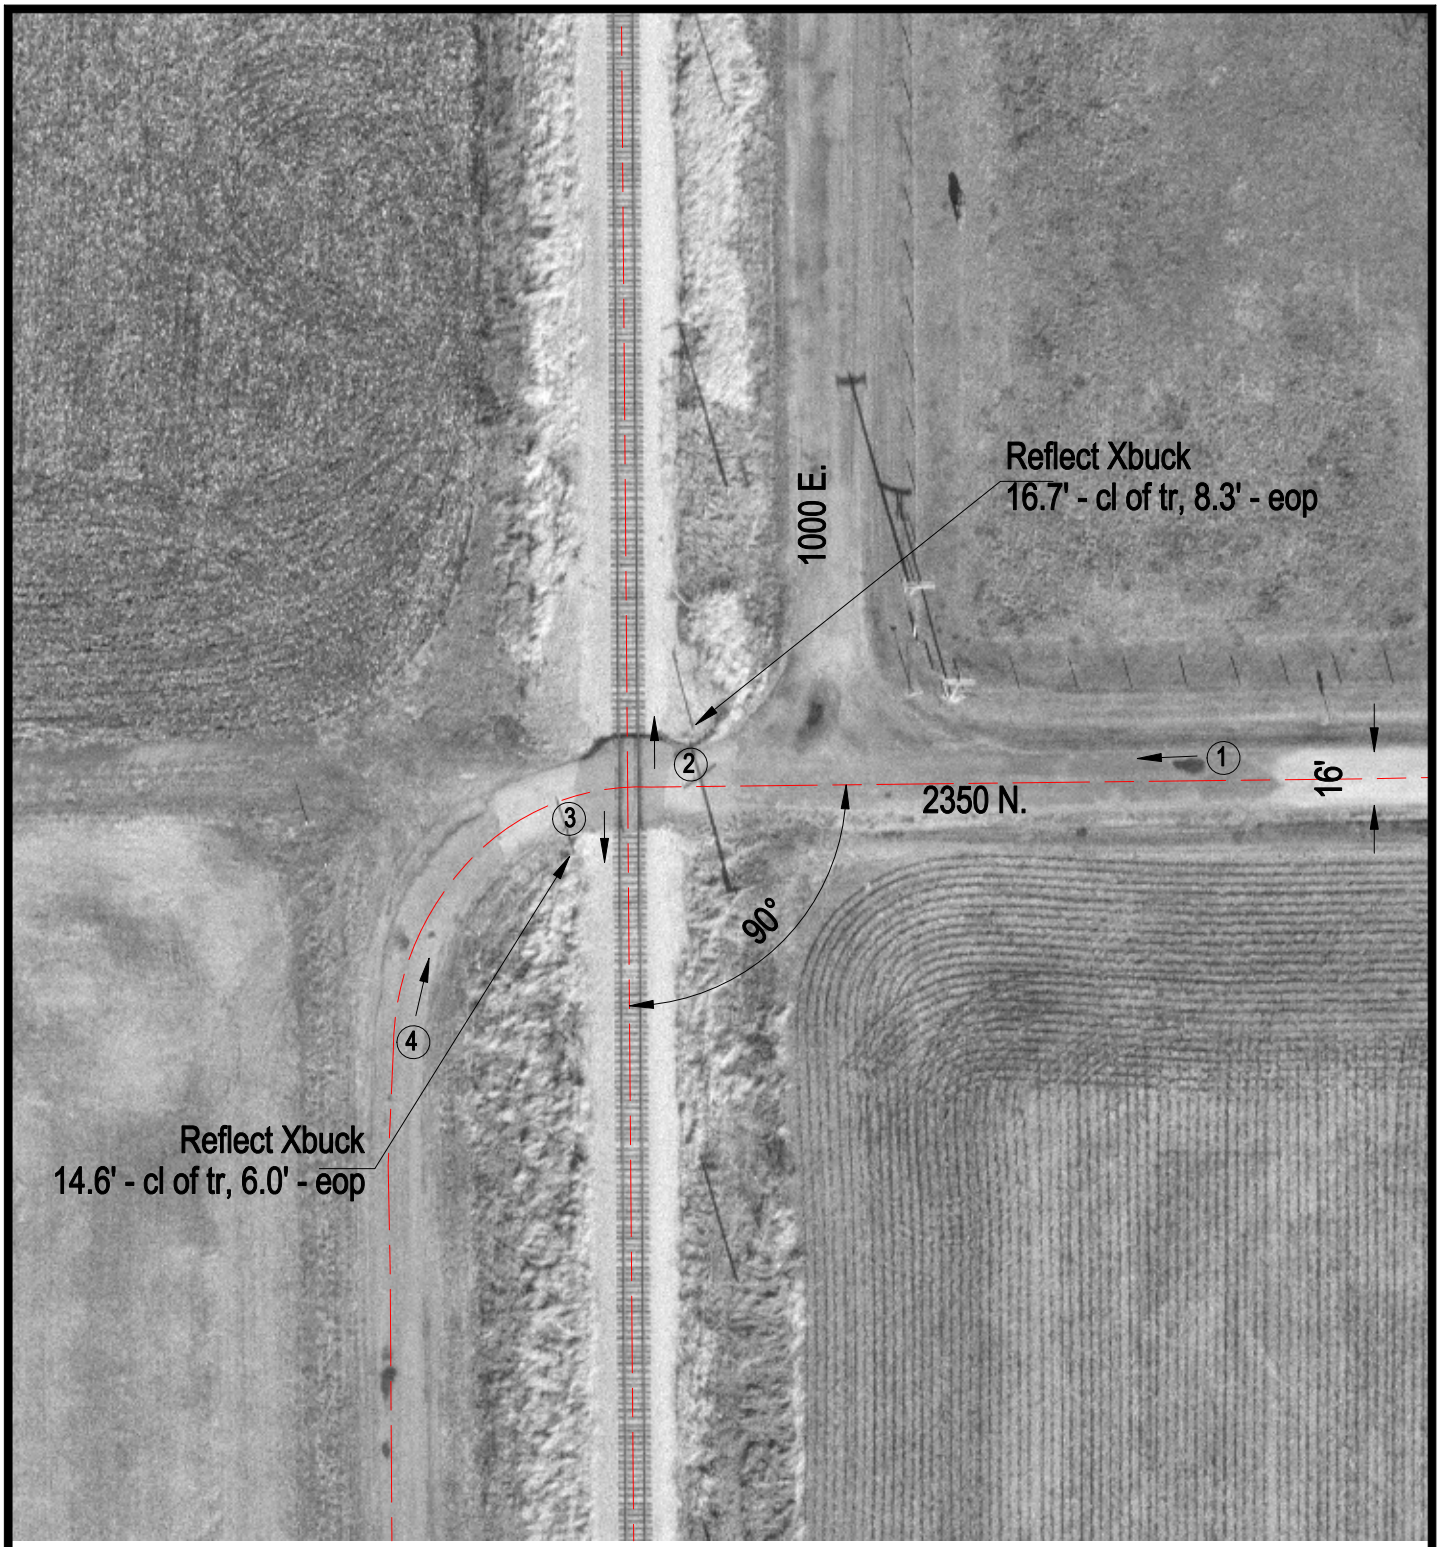

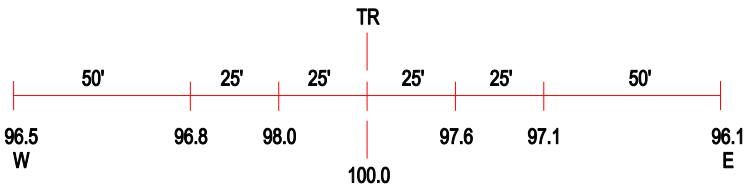

ROAD PROFILE

(3) Photo Location

Crossing #:	479079C
Location:	Piatt Co., City of Mansfield (N)
Lat/Long:	40°08'03" / 88°33'32"
Railroad:	NS
Street:	2350 N.
Railroad Milepost:	138.10
Crossing Protection:	Signs