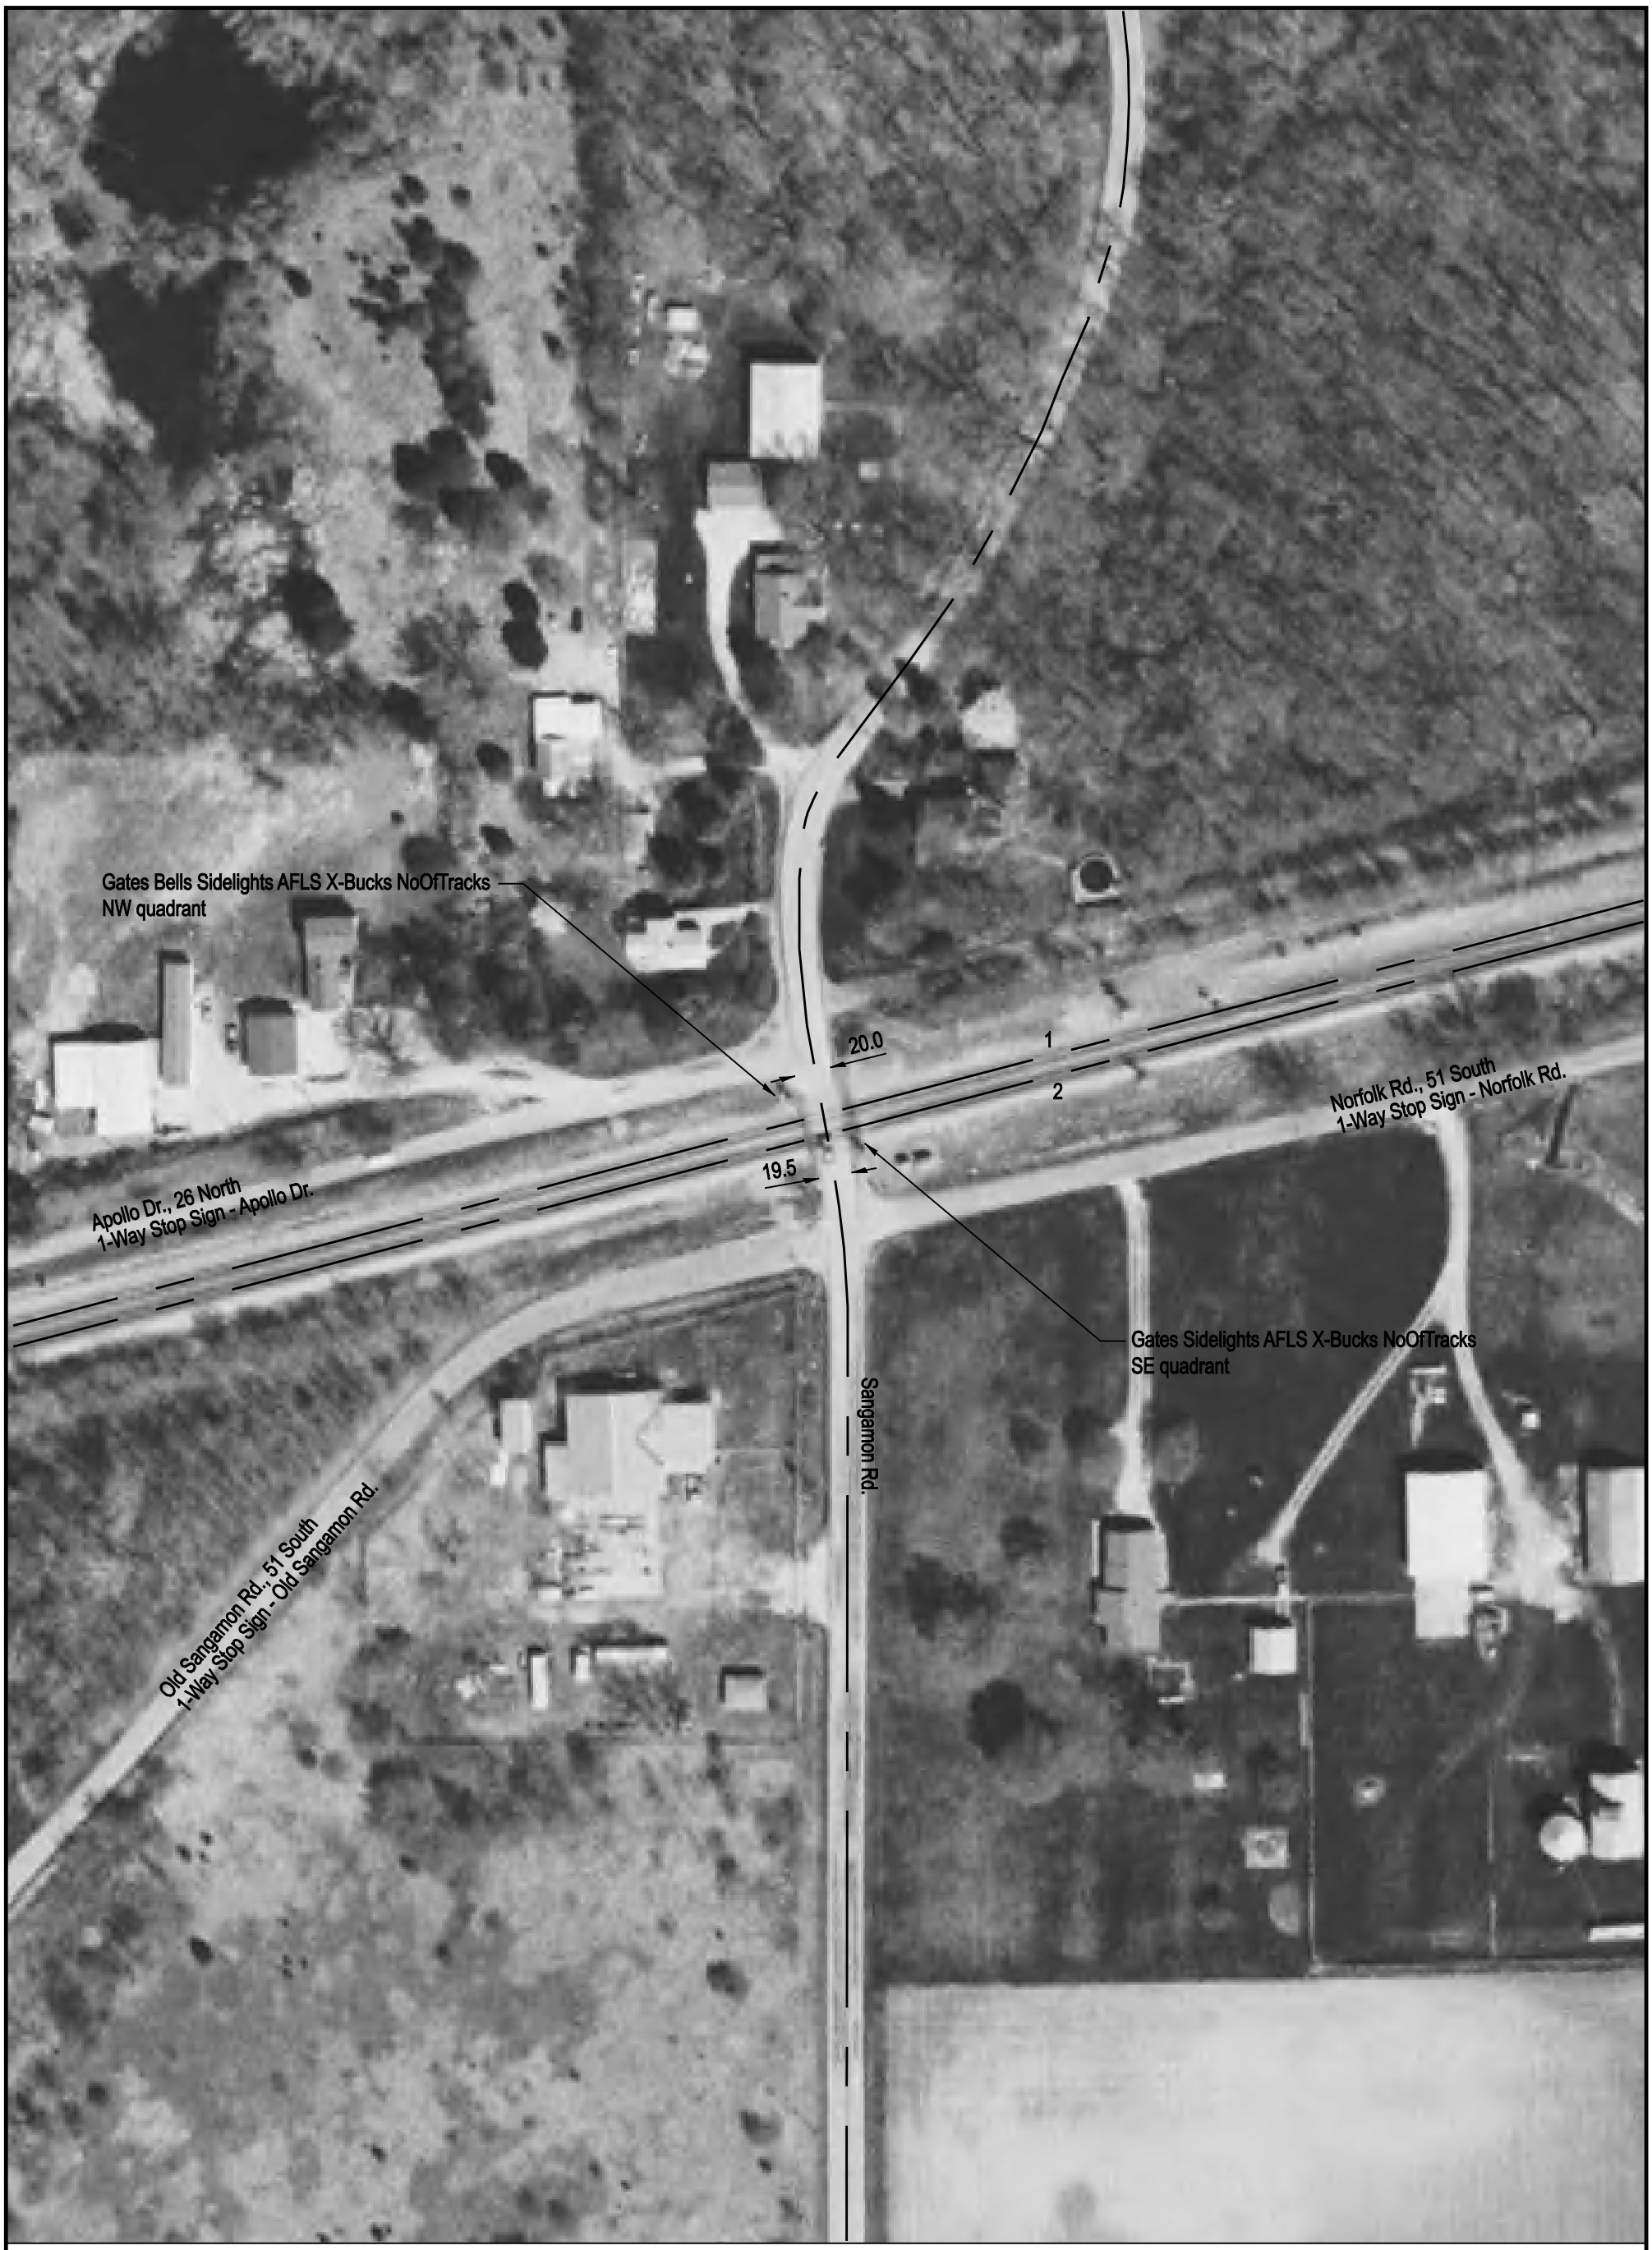

NOTE: ALL MEASUREMENTS ARE IN FEET

DOT/AAR Inventory #: 479176L

Location: Macon Co., Near Decatur, IL

Lat/Long: 39º 51' 56"/-88º 51' 21"

Railroad Milepost - Line: 370.54-WA

Crossing Angle (Deg.): 85

Crossing Width (By Track): 31.0, 31.0 (1 to 2)

Number of Tracks: 2

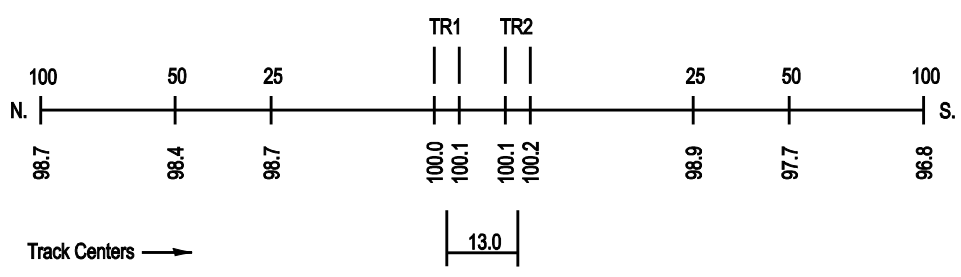
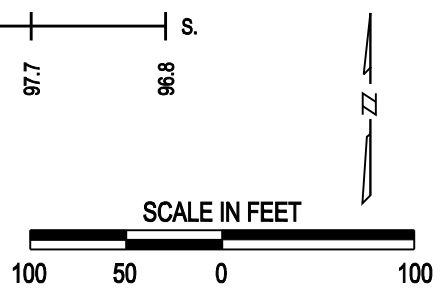
ROAD PROFILE